FORM No. 1.

a-71-258

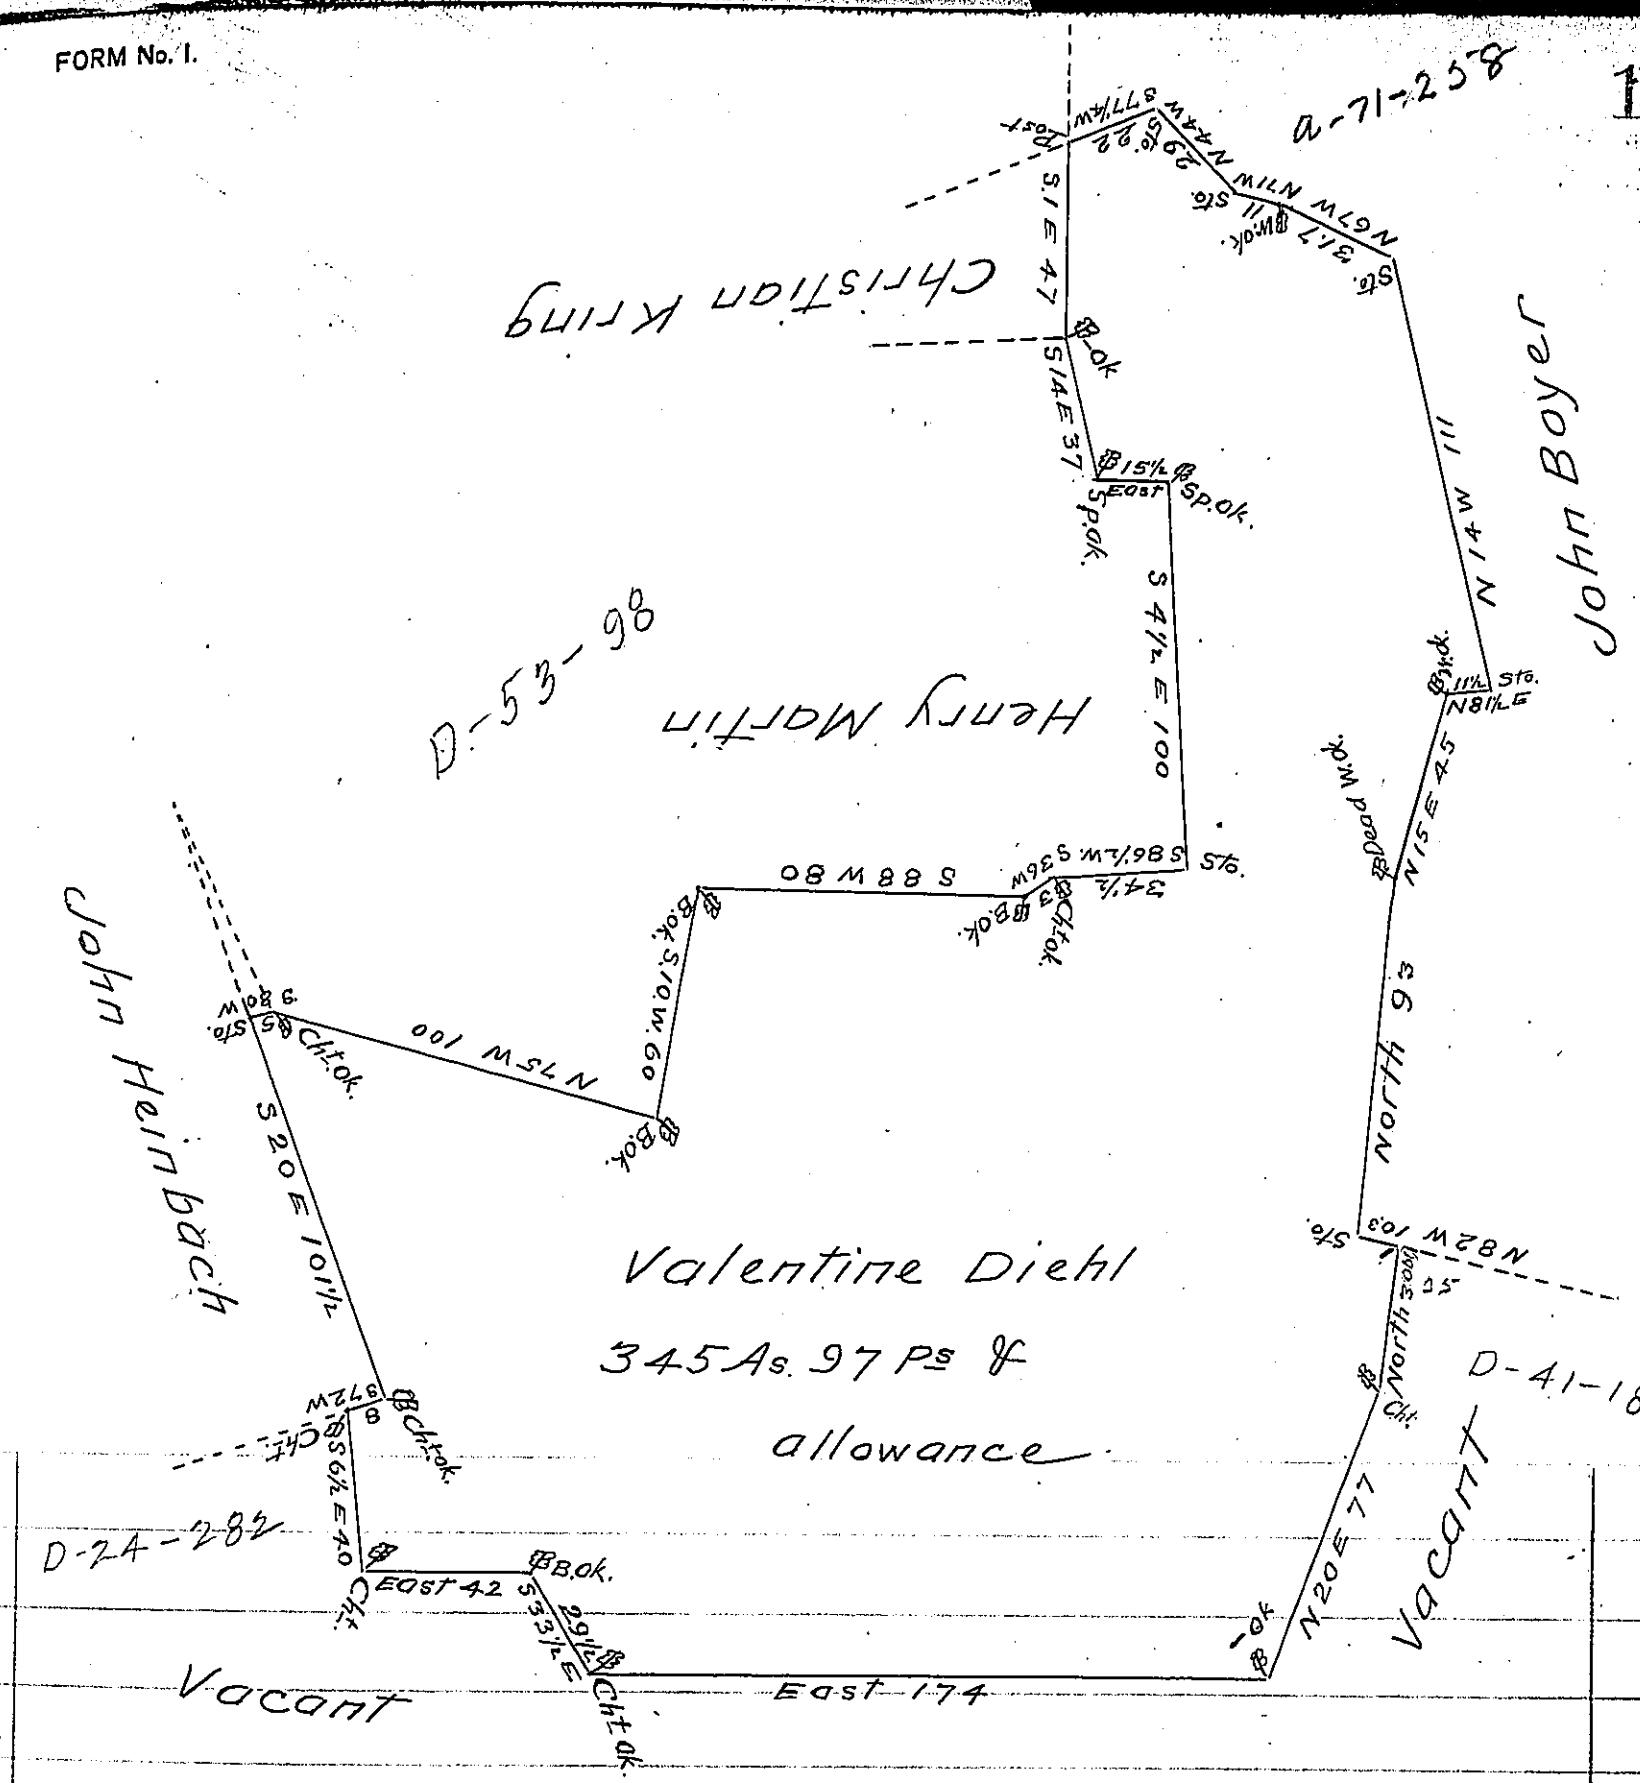

Situate in Pinegrove township Schuylkill county and surveyed the 15th day of December 1814 in pursuance of a warrant granted to Valentine Diehl dated the 9th day of December 1813

Richard T. Leech Esq. Surveyor General — James McFarland D.S.

The improvement included in the above was commenced by Valentine Diehl & is now in the Possession of his father Stephen Diehl & consists of a squared log house one story high a log barn and about 20 As of land cleared with some fruit trees planted ~ J. McF.

IN TESTIMONY that the above is a copy of the original remaining on file in the Department of Internal Affairs of Pennsylvania, made conformably to an Act of Assembly approved the 16th day of February, 1833, I have hereunto set my Hand and caused the Seal of said Department to be affixed at Harrisburg, this Twenty ninth *day of* July *1904.*

Isaac B. Brown

Secretary of Internal Affairs.