FORM No. I.

238

T-257

for Dan'l Roadcrmel now Geo. Bernaville Kelm

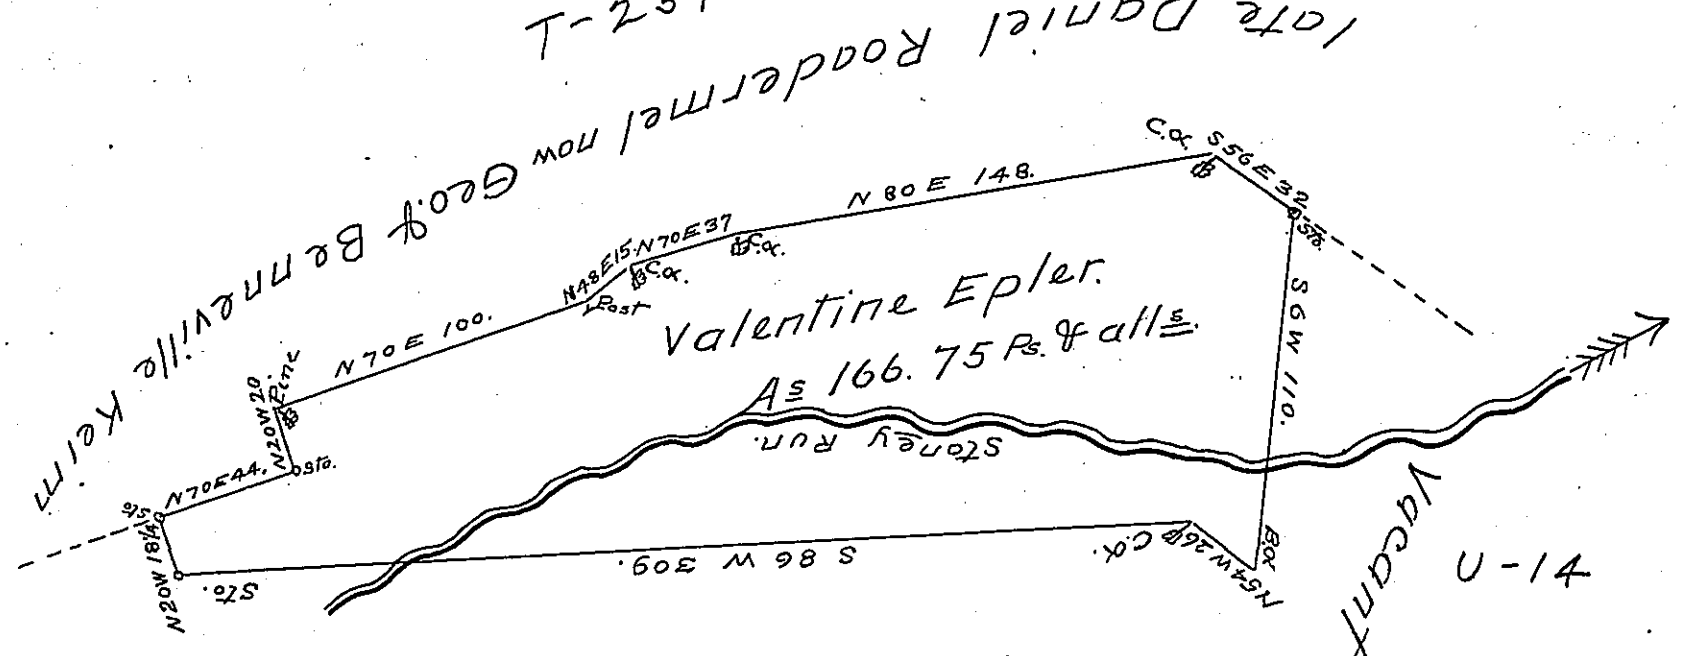

Blue Mountain

C. 218-220

Situate in Upper Bern township, Berks County Containing One hundred and sixty six acres, seventy five perches and allowance of 6 P.Ct for Roads &c

Surveyed in pursuance of a Warrant granted to Valentine Epler dated the eighteenth day of September A. D. 1832.

January 27th 1833.

Jacob Spangler Esqr. Surveyor General } Matthias S. Richards D.S.

IN TESTIMONY that the above is a copy of the original remaining on file in the Department of Internal Affairs of Pennsylvania, made conformably to an Act of Assembly approved the 16th day of February, 1833, I have hereunto set my Hand and caused the Seal of said Department to be affixed at Harrisburg, this Sixteenth *day of* August *1904*

Isaac B. Brown

Secretary of Internal Affairs.