FORM No. I.

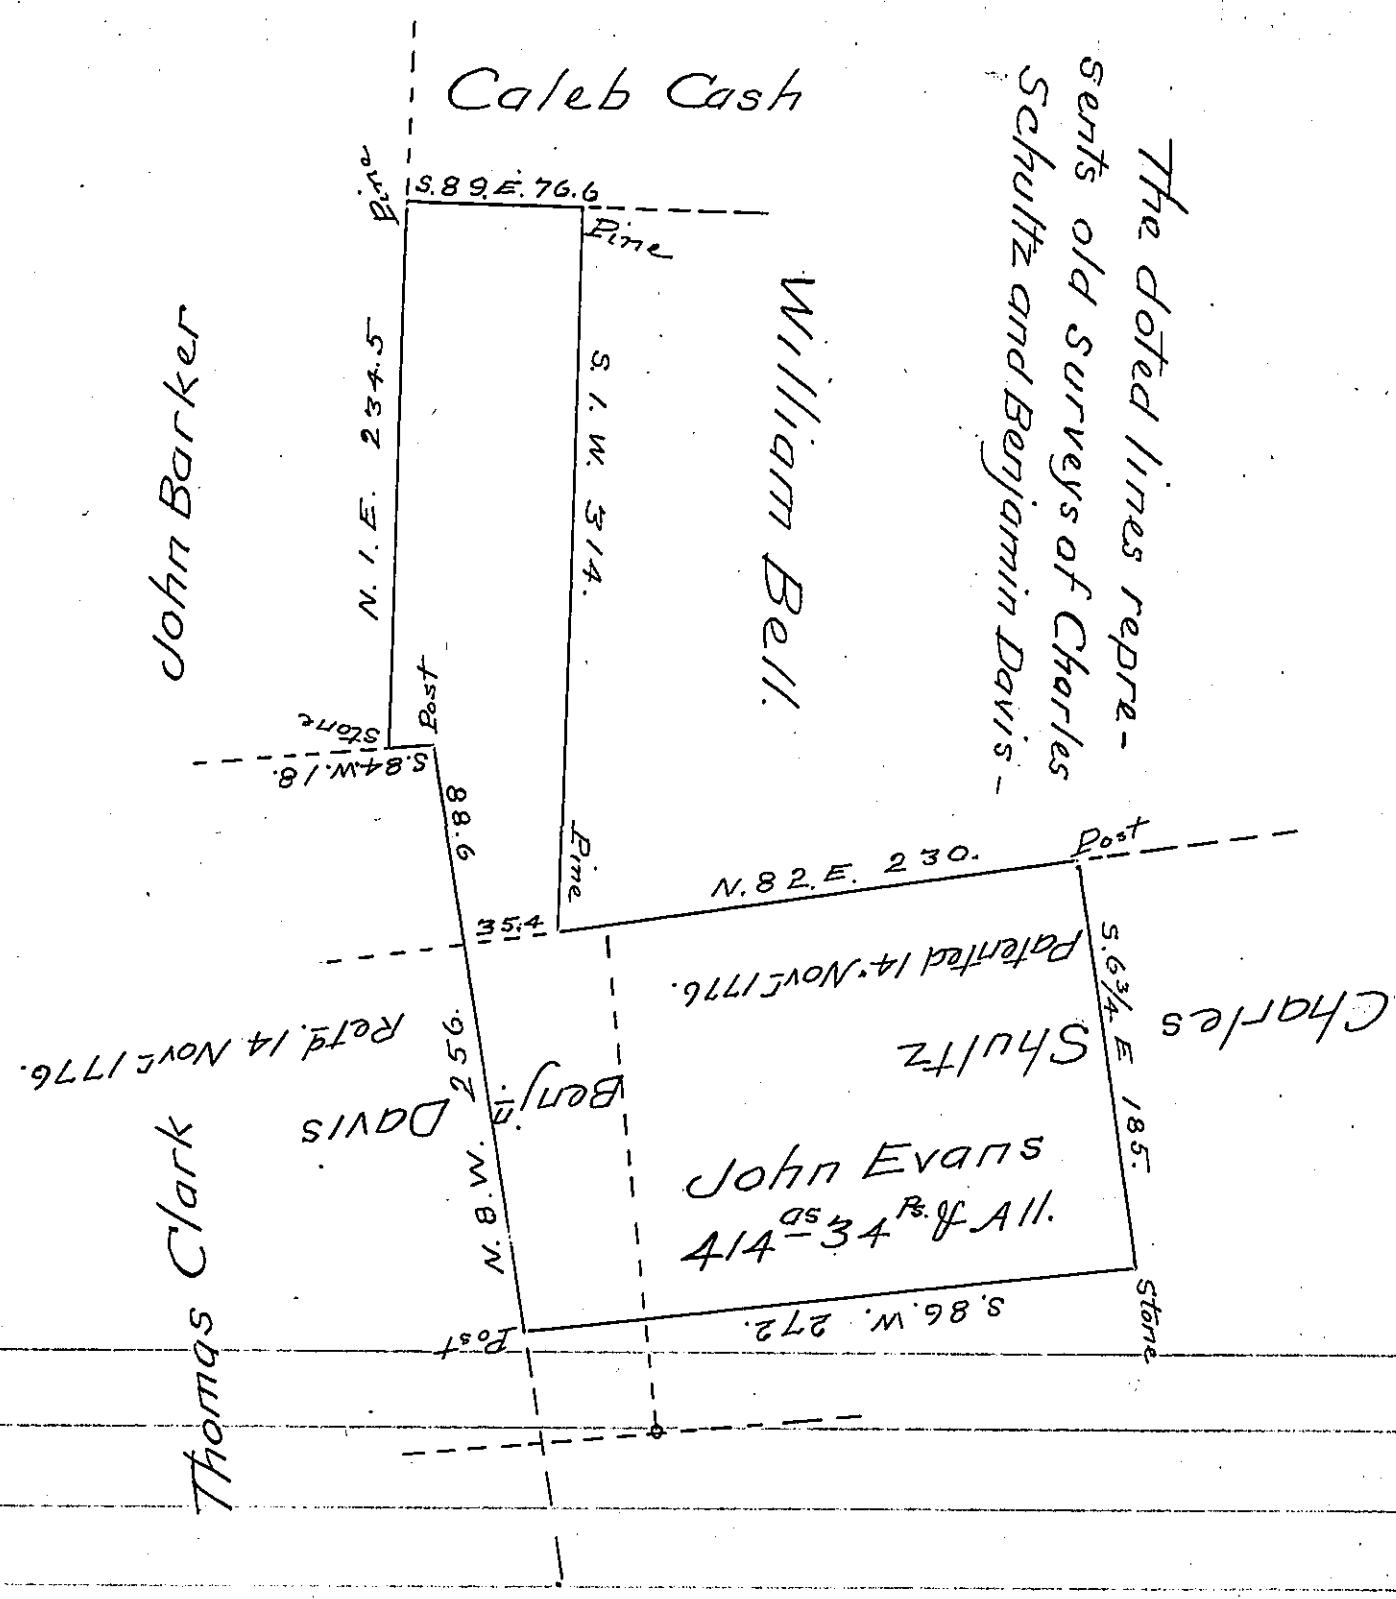

Draught of a tract of land situate in Nipenose Township Lycoming County Surveyed on the 22d of January 1813 Containing Four hundred and fourteen acres thirty four perches and allowance of 6 Pr Ct &c. In pursuance of a warrant dated 25th May 1812 to John Evans.

The Improvements are a house about 18 feet square and a person residing Therein and about 9as of land cleared.

To Andrew Porter Esqr. Surveyor General } Wm. Wilson D.S.

IN TESTIMONY that the above is a copy of the original remaining on file in the Department of Internal Affairs of Pennsylvania, made conformably to an Act of Assembly approved the 16th day of February, 1833, I have hereunto set my Hand and caused the Seal of said Department to be affixed at Harrisburg, this second *day of* September *1904*

Secretary of Internal Affairs.