FORM No. I.

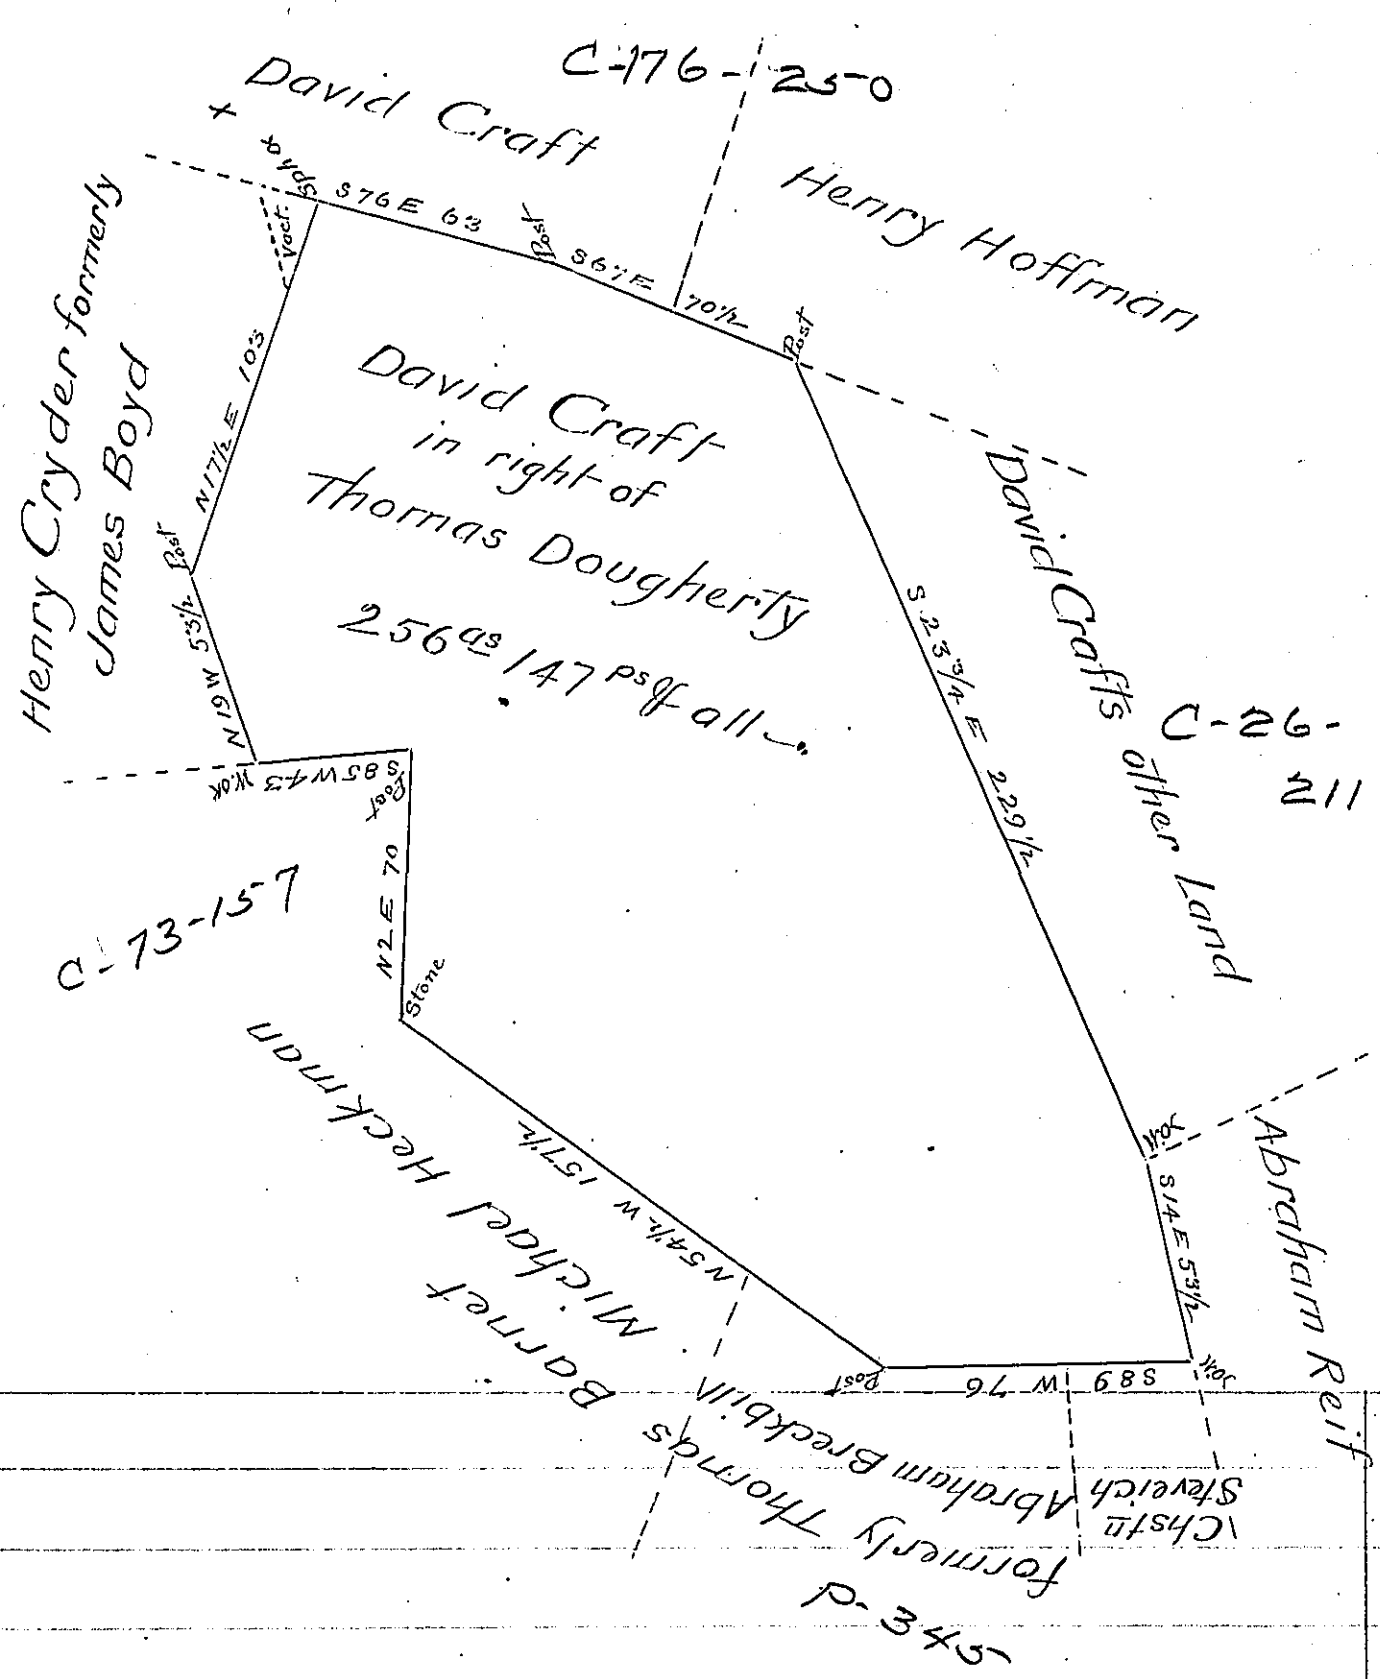

A Draught of a Tract of Land Situate in Hamilton Township Franklin County Containing Two hundred and fifty Six acres and One hundred and forty seven perches and the usual allowance of Six P:Cent for Roads &c. Surveyed August 24th 1812 in persuance of a warrant granted Thomas Dougherty Dated January 20th 1753.

To Andrew Porter Esqr. Surveyor General of Pennª

Thomas Poe D.S.

IN TESTIMONY that the above is a copy of the original remaining on file in the Department of Internal Affairs of Pennsylvania, made conformably to an Act of Assembly approved the 16th day of February, 1833, I have hereunto set my Hand and caused the Seal of said Department to be affixed at Harrisburg, this Twenty first *day of* June *1904.*

Secretary of Internal Affairs.