FORM No. I.

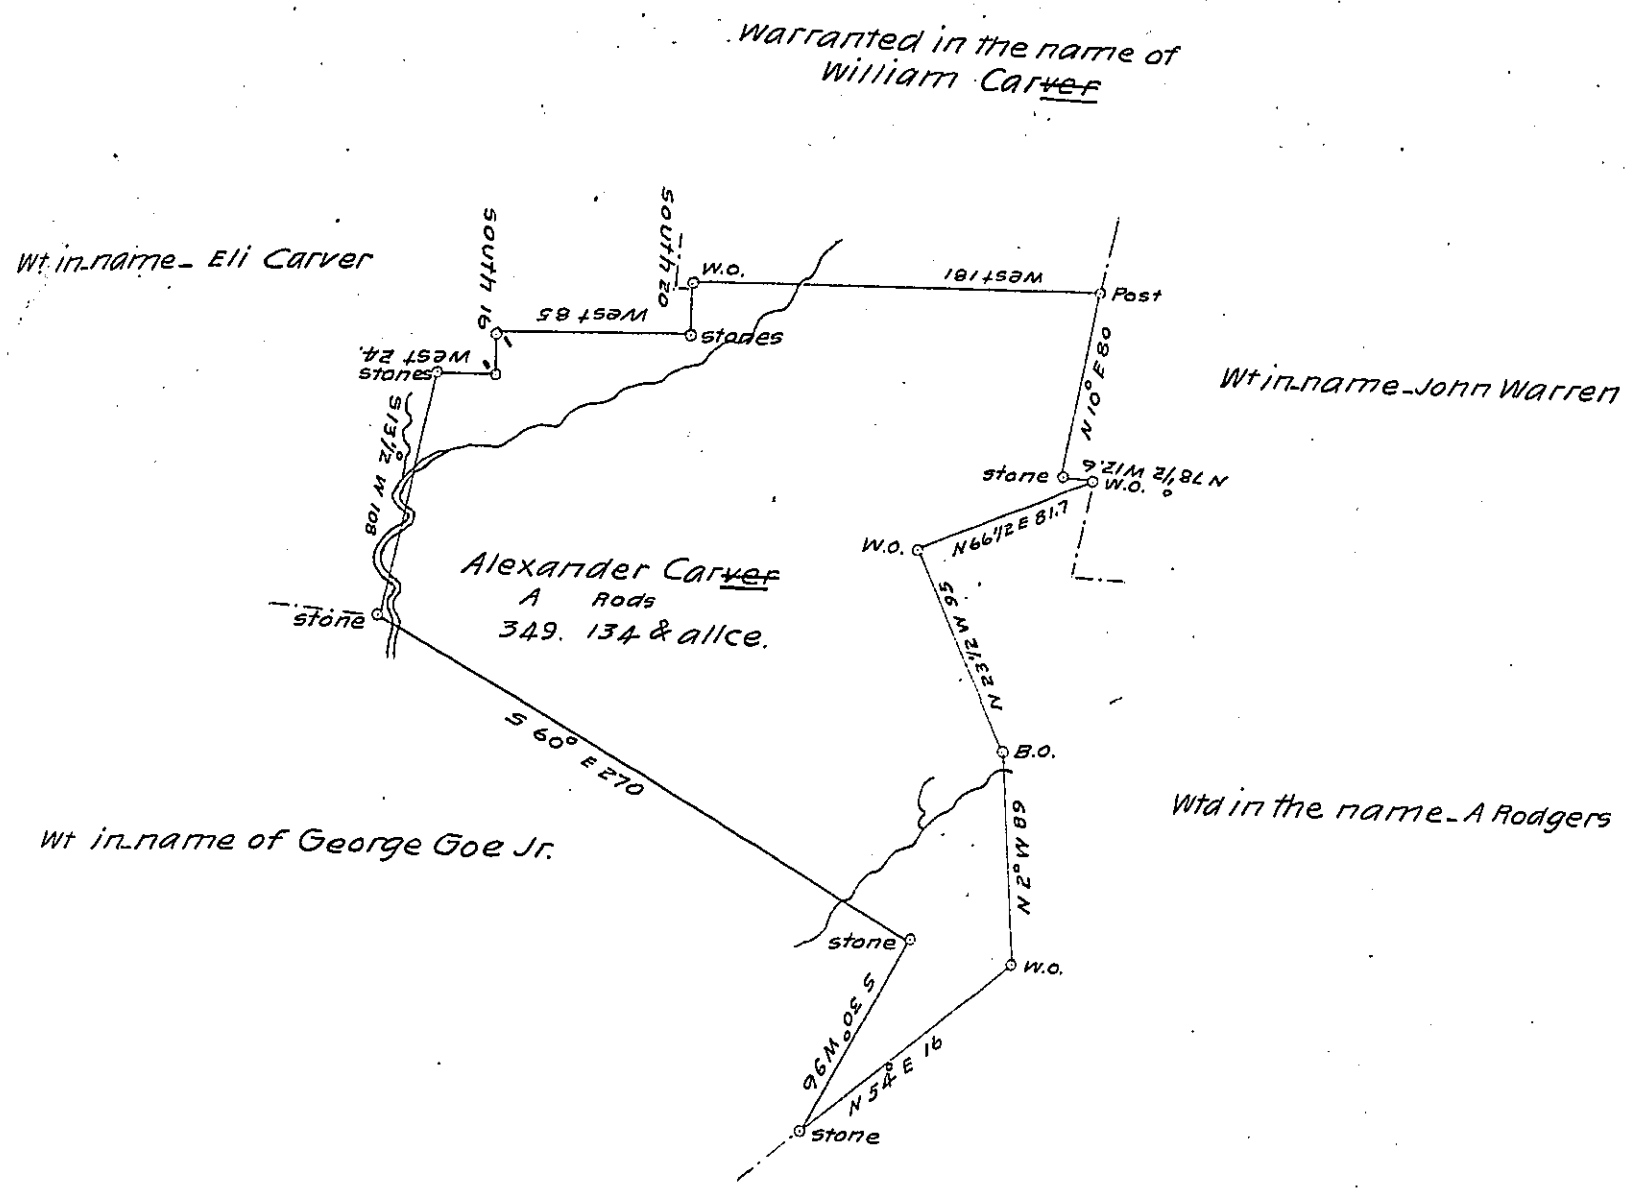

The above tract is situate in Wharton township Fayette County on the waters of Sandy Creek and was surveyed on the 7th day of March A.D 1839 in pursuance of a warrant granted Alexander Carver for 400 Acres dated the 10th of Feby 1794 On which their is a family residing, some land cleared, acouple or 3 Cabins and appears to have been settled 10 or 12 years. It contains 349 Acres & 134 rods & allowance

To John Taylor Esqr. Wm Colvin Jr D.C.S.

Surveyor General of Fayette County

March 26th 1840

There is on file in this office a warrant in the name of Alexander Carr for 400 acres dated 10th Feby 1794 upon which the above Survey seems to have been made. The error must have arisen from the warrant being endorsed Alexr Carver instead of Carr

Jacob Sallade Esqr. Surveyor General. John J Dorsey D.S.

IN TESTIMONY that the above is a copy of the original remaining on file in the Department of Internal Affairs of Pennsylvania, made conformably to an Act of Assembly approved the 16th day of February, 1833, I have hereunto set my Hand and caused the Seal of said Department to be affixed at Harrisburg, this eleventh day of July 1904

Isaac B. Brown

Secretary of Internal Affairs.