FORM No. I.

209

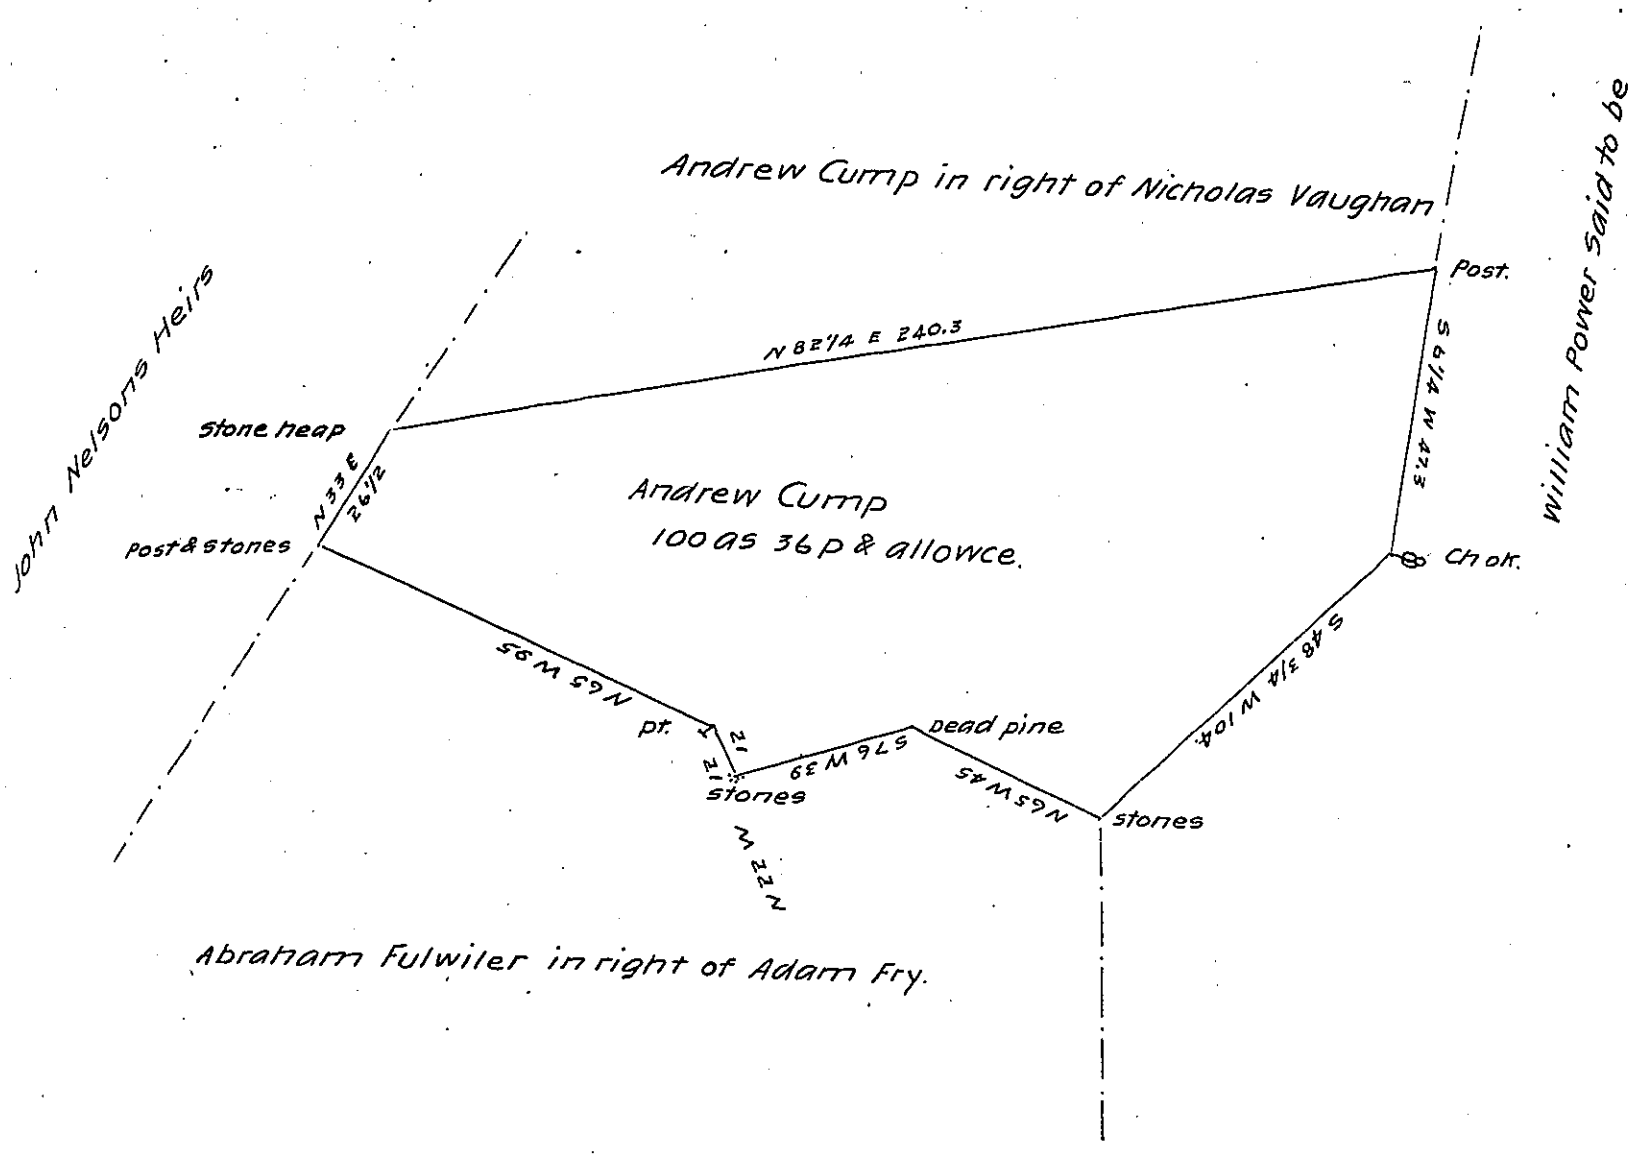

Situate in Tyrone Township Perry County Containing One hundred acres Thirty six perches & allowance of six per Cent for Roads &c Resurveyed November 24th 1829 In Pursuance of a warrant granted to Andrew Cump dated August the 2nd 1814 and an Order from the Board of Property dated July the 24th 1826.

P. Wm Wilson D.S.

Gabriel Hiester Esqr S.G.

Note. The above Order directed me to survey all the Land originally held by the Old Improvement. Since that Order was Issued I received in List No 2 an application granted to Nicholas Vaughan (who was the Original Owner of said tract) dated June 25th 1767 for 100a which I have located on the Improved land returning the remainder as above on A. Cumps warrant.

W.W.

G.H. Esq.—

IN TESTIMONY that the above is a copy of the original remaining on file in the Department of Internal Affairs of Pennsylvania, made conformably to an Act of Assembly approved the 16th day of February, 1833, I have hereunto set my Hand and caused the Seal of said Department to be affixed at Harrisburg, this twenty-eighth day of July 1904

Secretary of Internal Affairs.