FORM No. I.



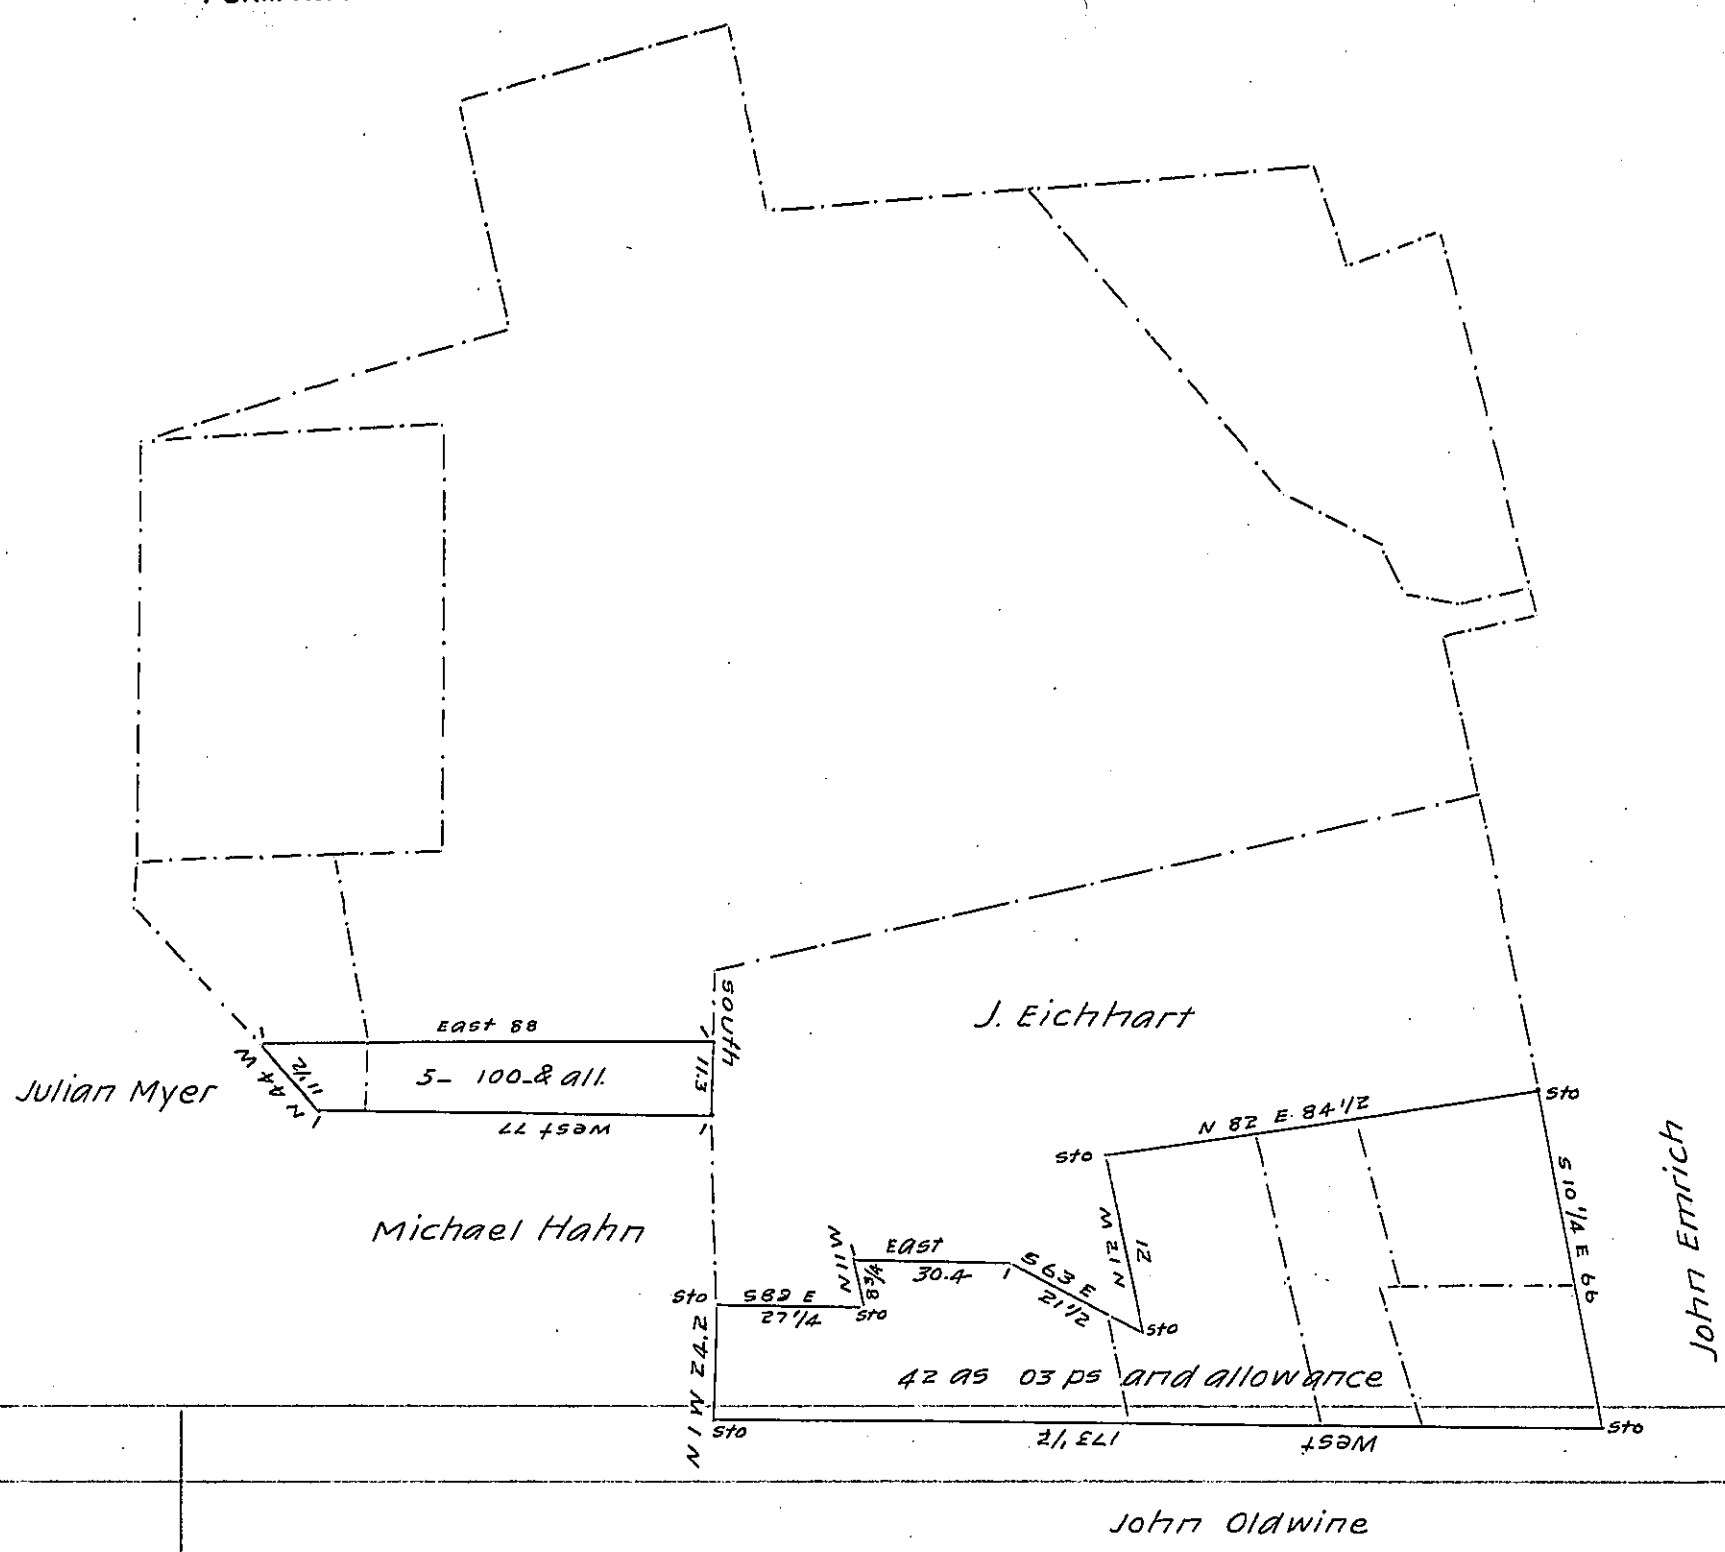


Draft of Several tracts of land, Situated in Washington Township in the County of Schuylkill, containing 47 acres, 103 perches and allowance of six per cent for Roads &c Surveyed for J. Emrich, F. Wagner, I. Batdorf & I. Herring the 11th day of January A.D. 1870., being a part of a larger tract 435 as 23 ps and allowance & Originally Surveyed to Jacob Leiminger by virtue of an application No 2927, dated the 4th day of November A.D. 1767.

Jos Huntzinger
C. Surveyor

To J. M. Campbell Esq
Surveyor General of Pennsylvania

*IN TESTIMONY that the above is a copy of the original remaining on file in the Department of Internal Affairs of Pennsylvania, made conformably to an Act of Assembly approved the 16th day of February, 1833, I have hereunto set my Hand and caused the Seal of said Department to be affixed at Harrisburg, this* thirteenth *day of* September *1904*

Isaac B. Brown
*Secretary of Internal Affairs.*