FORM No. I.

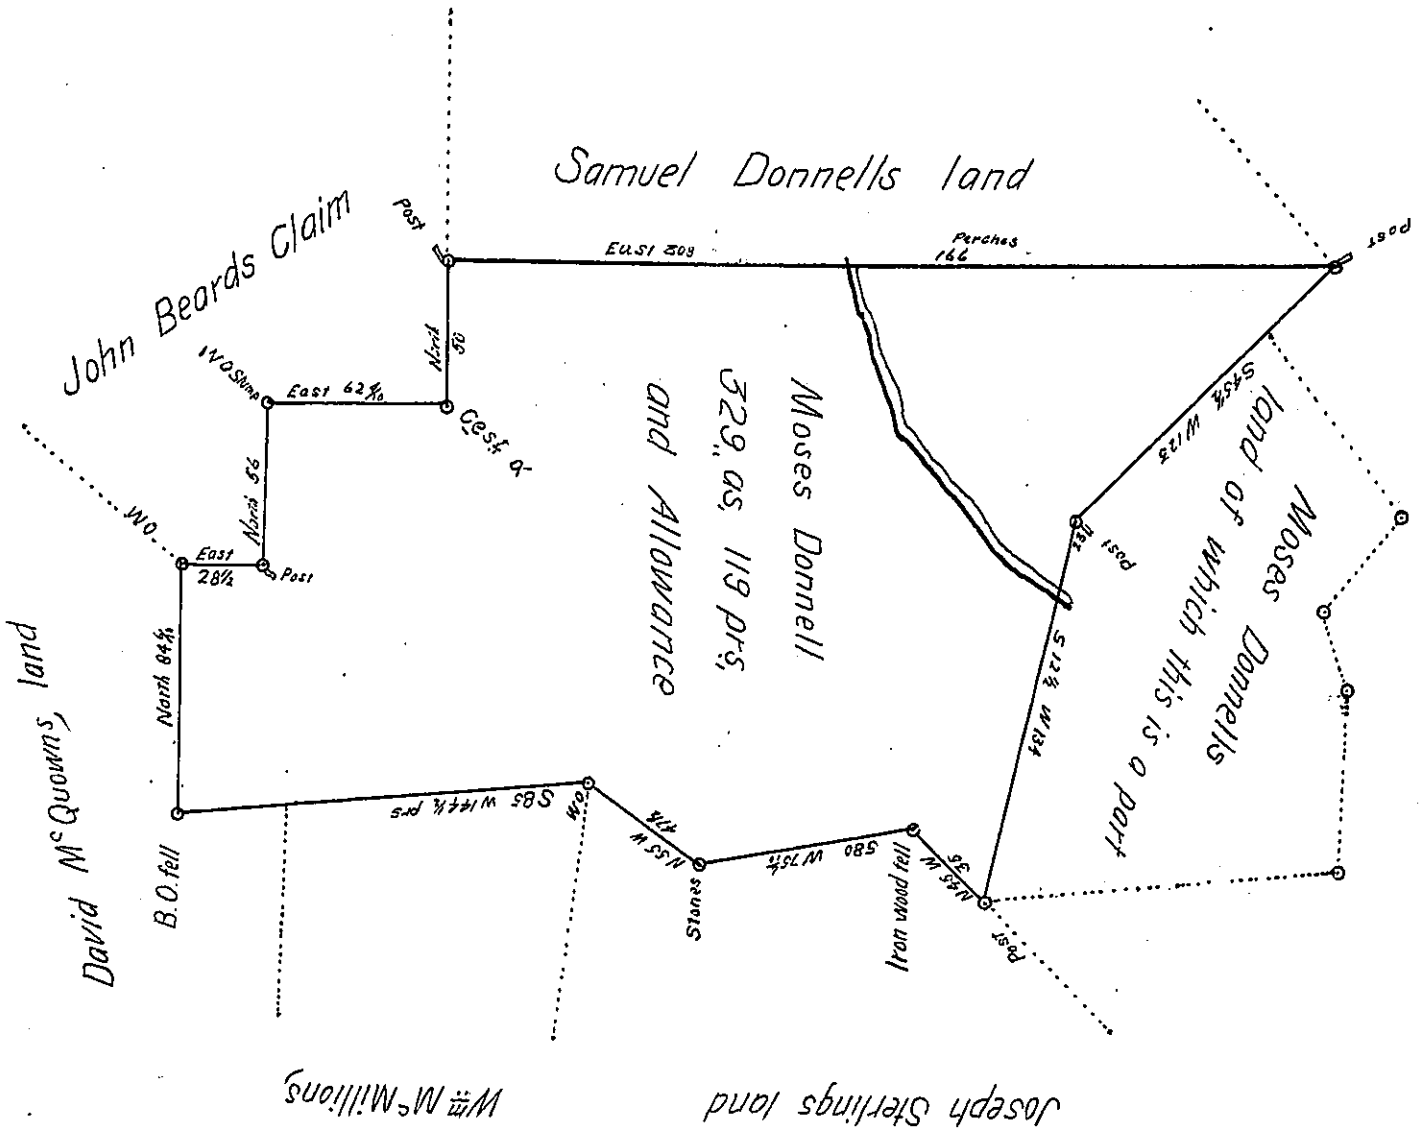

Feb 8th 1816

Surveyed the above described part of a tract of land Containing 329 as 119 prs and allowance proportioned at Six per cent Situate in derry township in the County of Westmoreland it being part of a larger tract said to Contain in the whole 410 as 115 prs, and allowance which was surveyed in pursuance of a warrant granted to Moses Donnell Bearing date March 10th 1787

Richard T Leech Esquire
Surveyor General of penna

p- James Murry DS

IN TESTIMONY that the above is a copy of the original remaining on file in the Department of Internal Affairs of Pennsylvania, made conformably to an Act of Assembly approved the 16th day of February, 1833, I have hereunto set my Hand and caused the Seal of said Department to be affixed at Harrisburg, this Thirteenth *day of* June *1904*

Isaac B Brown

Secretary of Internal Affairs.