FORM No. I.

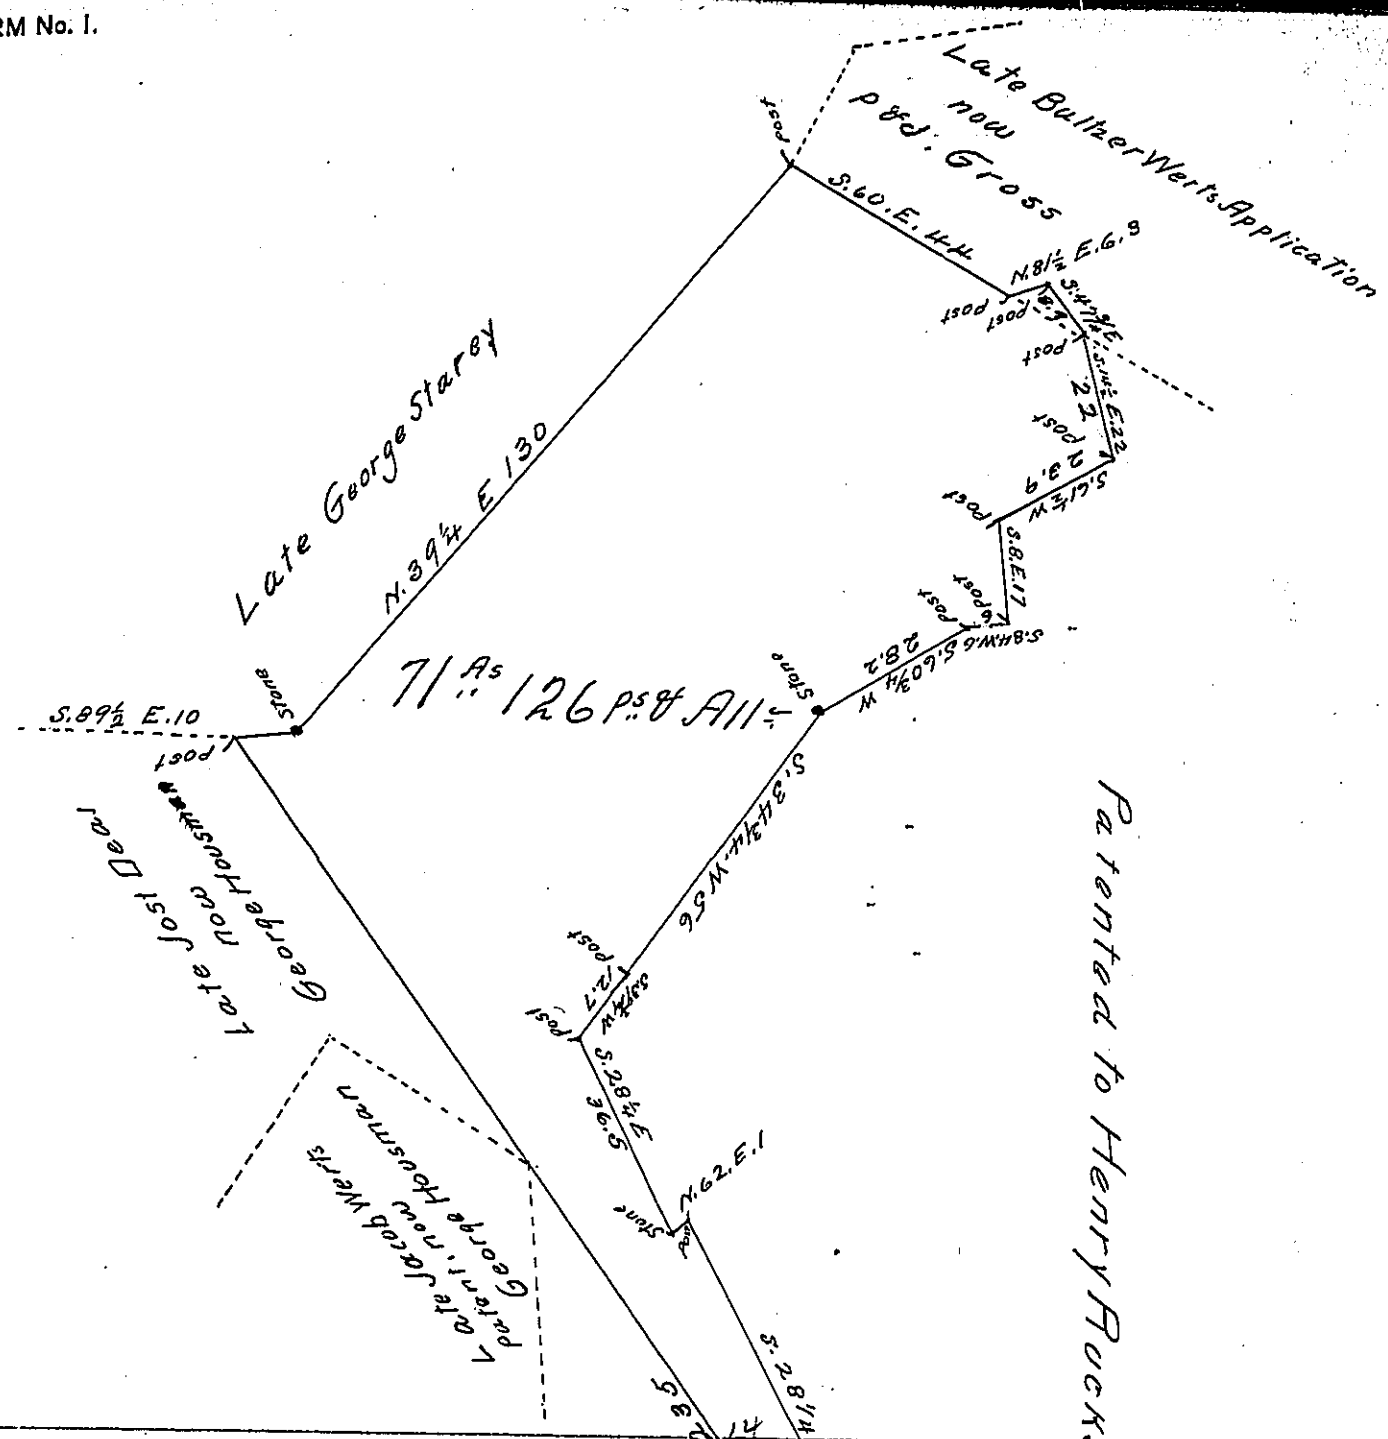

Draft of a Tract of Land situ
=ated in North White Hall Township
Lehigh County Containing Seventy one
Acres One hundred twenty six Perches
and Allowances Being part of a larger
Tract of ~~one~~ Two Hundred and ~~Ninety one Acres~~ Seventy six Acres and ~~one hun~~ Fifty
=~~dred and Twenty Six~~ one Perches and Allowances Surveyed
in pursuance of a Warrant Dated the 18th Day of April
1753 Granted unto Philip Deal Surveyed for Josiah Shirer
on May 15 1866 under the Present Bearings
To Hon J M Campbell Surveyor General } Per Sol: Fogel C.S.

IN TESTIMONY that the above is a copy of the original remaining on file in the Department of Internal Affairs of Pennsylvania, made conformably to an Act of Assembly approved the 16th day of February, 1833, I have hereunto set my Hand and caused the Seal of said Department to be affixed at Harrisburg, this ninth *day of* August *1904*

Secretary of Internal Affairs.