FORM No. I.



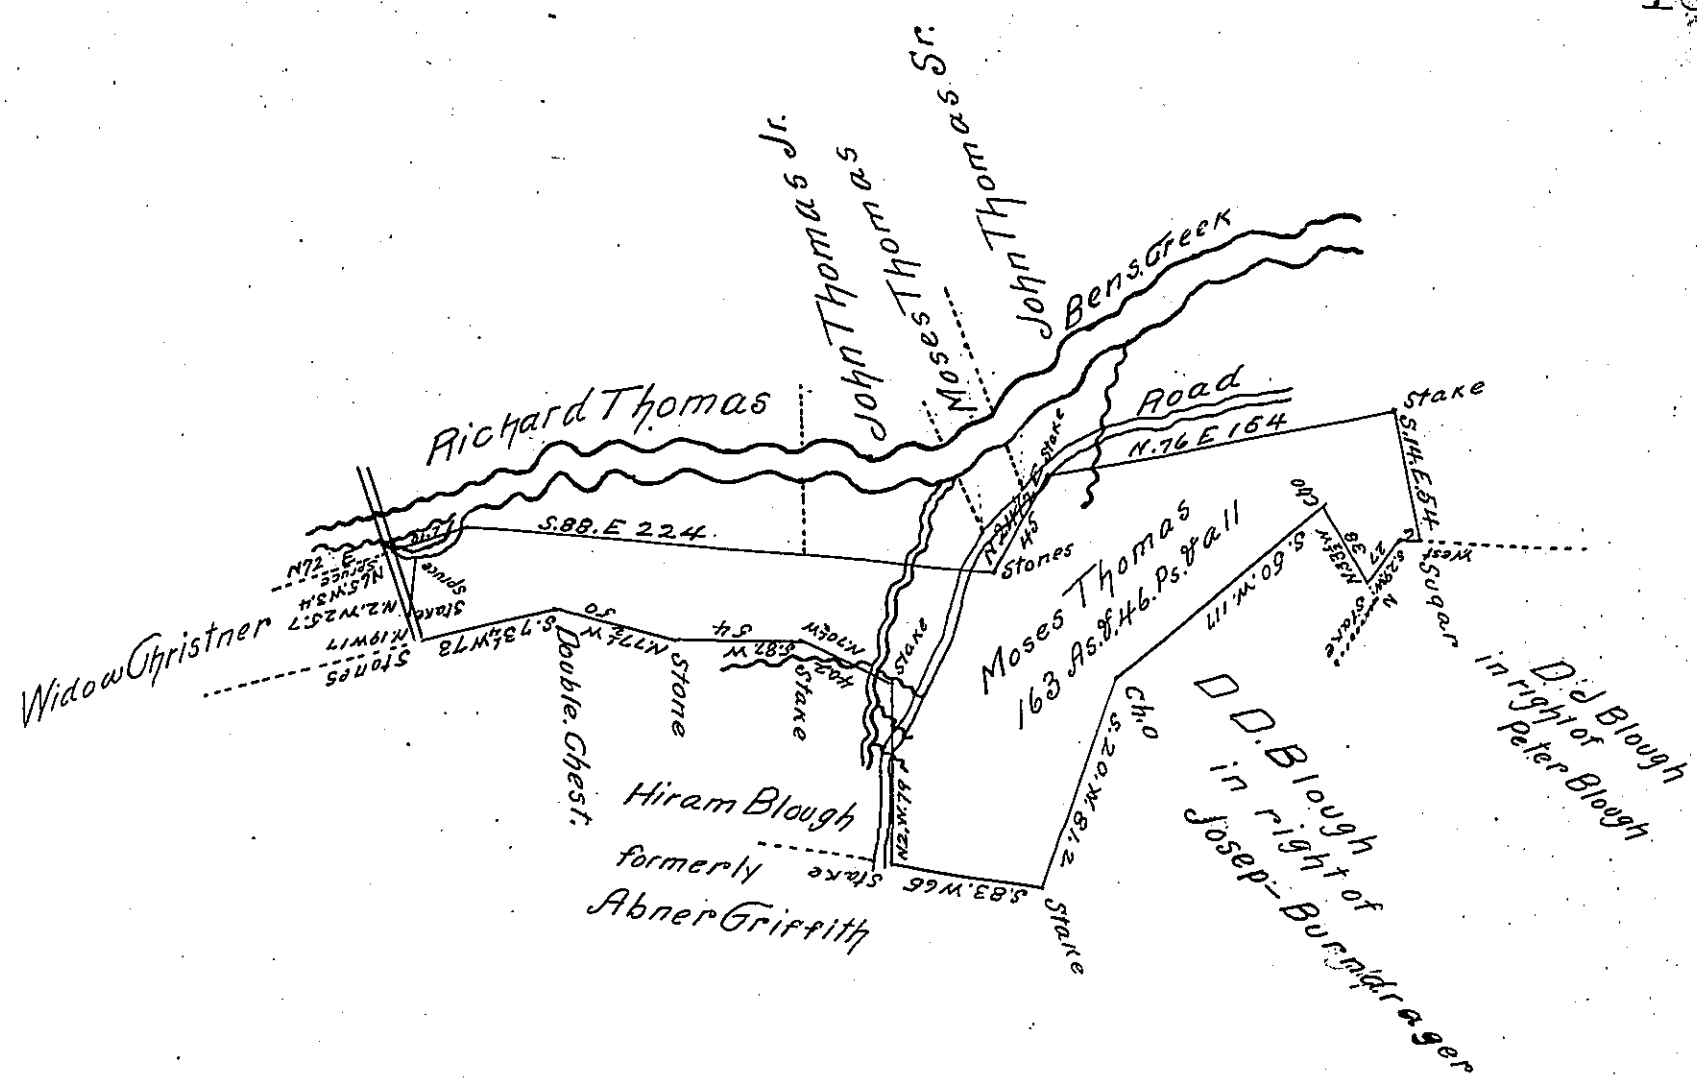


Draft of a tract of land Situated in Conemaugh Township Somerset County Pa. containing 163 acres and 46 pr. and allowance for roads &c. Surveyed for Moses Thomas the 21st day of October 1869. being part of a larger tract of 241 acres 118 perches and allowance. originally Surveyed in pursuance of a warrant granted to Samuel Deitz dated December* 12th A.D. 1837.

A. J. Colborn C S

To J M. Campbell
Sur. Gen

* say 13. Decr. 1837

*IN TESTIMONY that the above is a copy of the original remaining on file in the Department of Internal Affairs of Pennsylvania, made conformably to an Act of Assembly approved the 16th day of February, 1833, I have hereunto set my Hand and caused the Seal of said Department to be affixed at Harrisburg, this twenty fifth day of August 1904*

Secretary of Internal Affairs.