FORM No. 1.



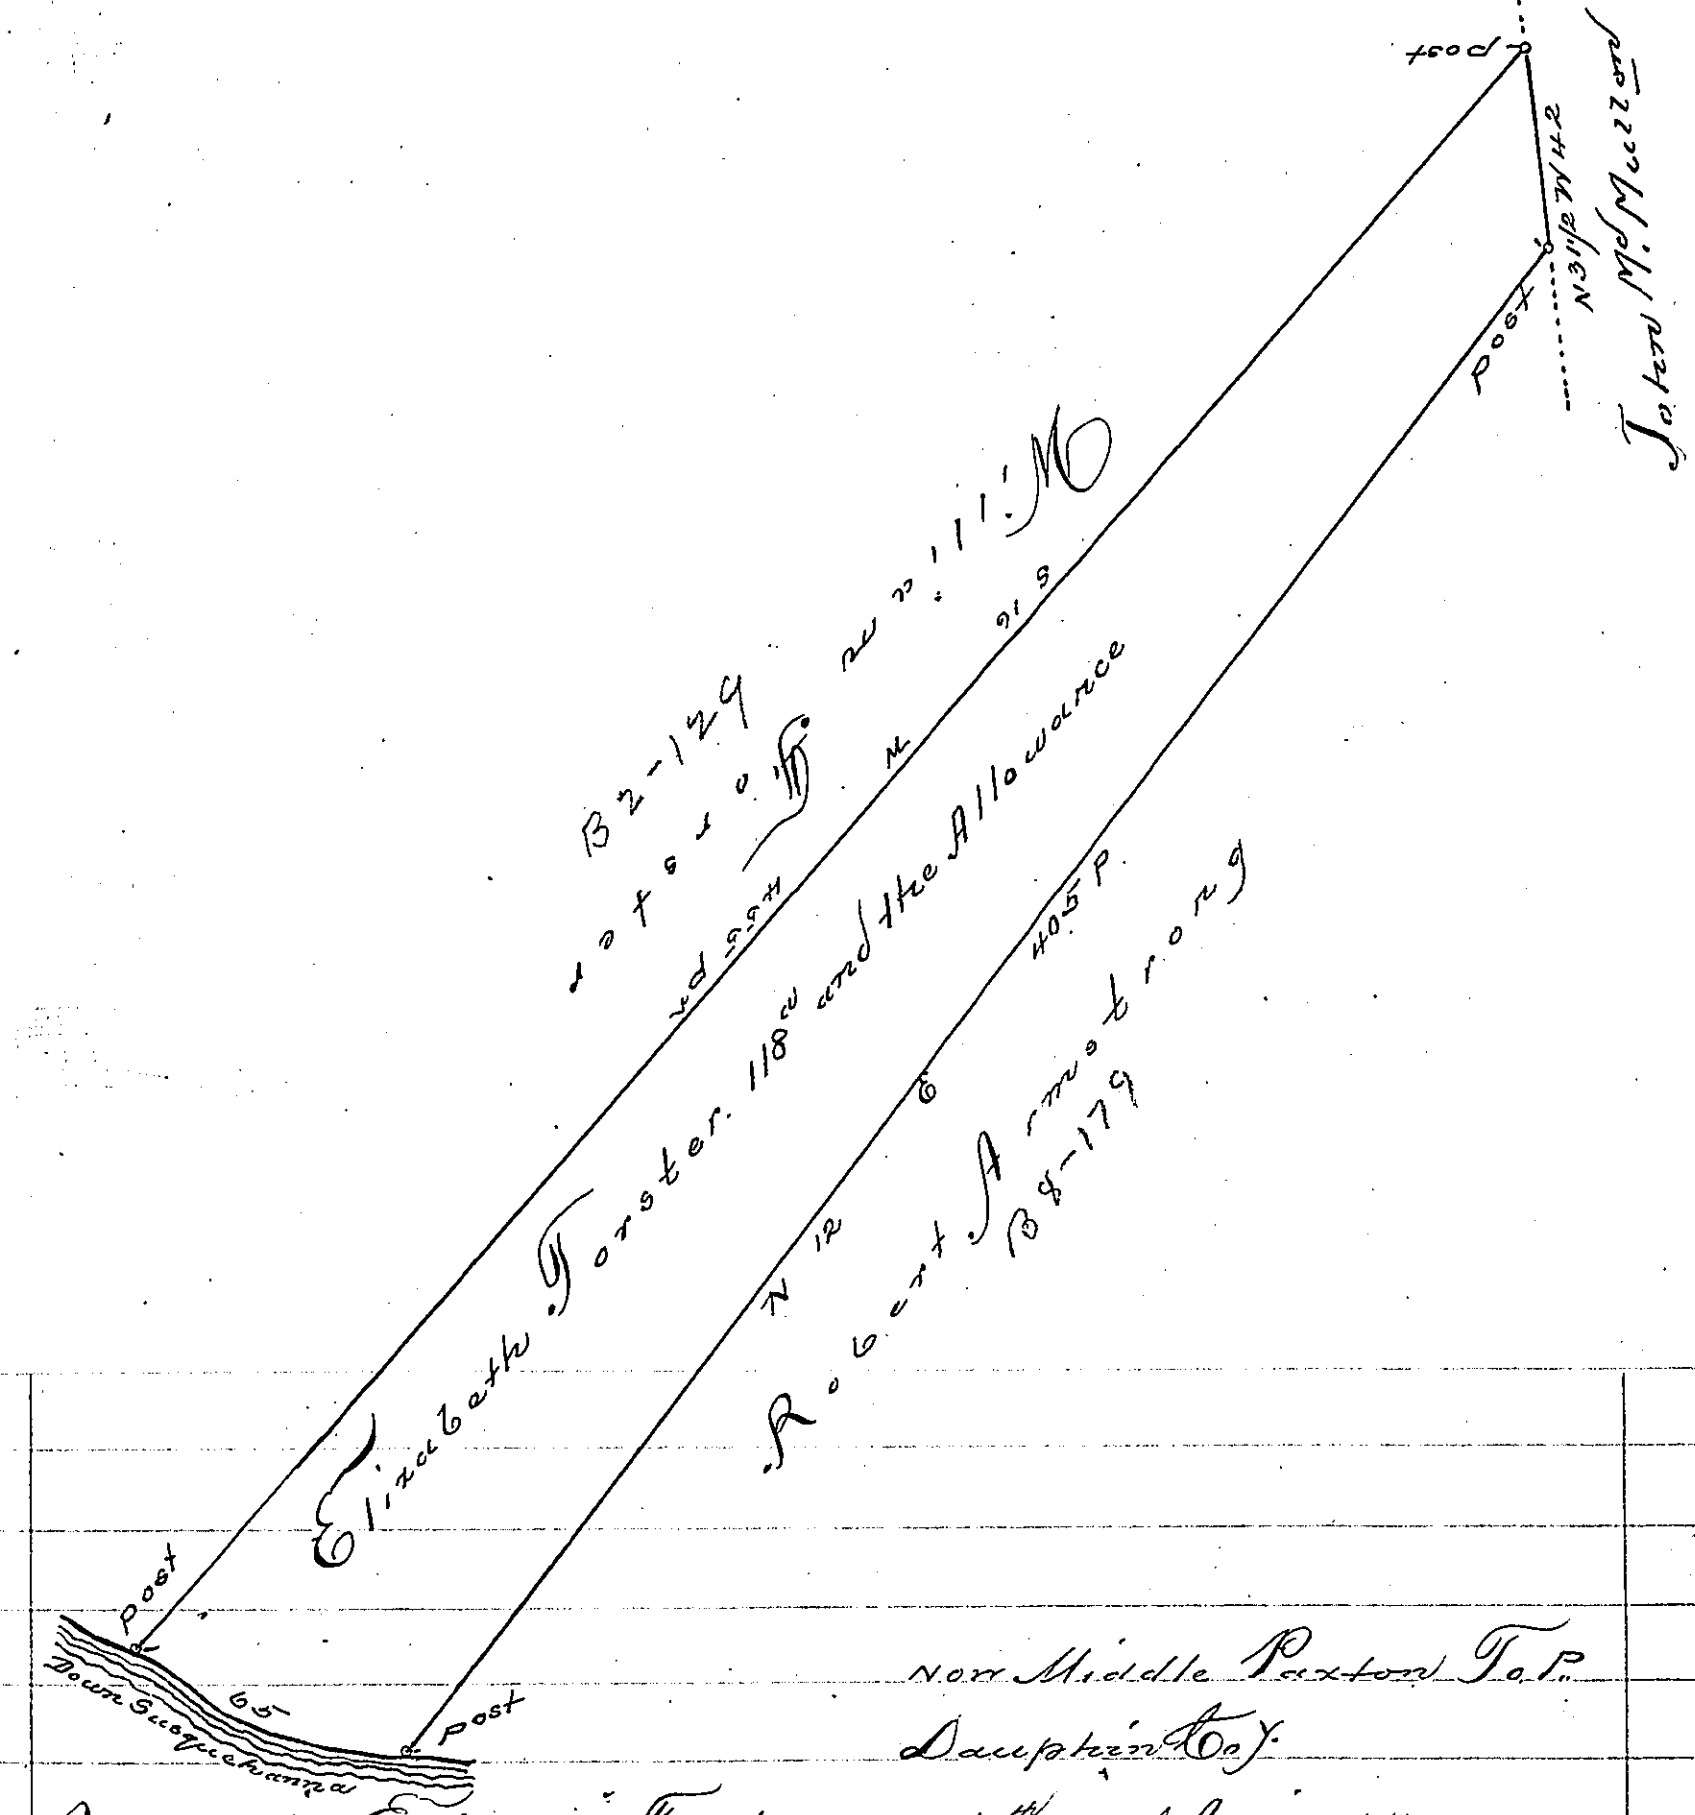


Nor. Middle Paxton T.P.
Dauphin Co.

Surveyed to Elizabeth Forster on the 13th day of April 1746, the above described tract of One hundred eighteen acres and the allowance of six p. Ct. Situate in upper Paxtang Township Lancaster County by Warrant of the 14th March 1746.

P. Bartram Galbraith D.S.

To John Lukens Esq.
Surv. General

*IN TESTIMONY that the above is a copy of the original remaining on file in the Department of Internal Affairs of Pennsylvania, made conformably to an Act of Assembly approved the 16th day of February, 1833, I have hereunto set my Hand and caused the Seal of said Department to be affixed at Harrisburg, this eleventh day of October 1904*

Isaac B. Brown

*Secretary of Internal Affairs.*