FORM No. 1.

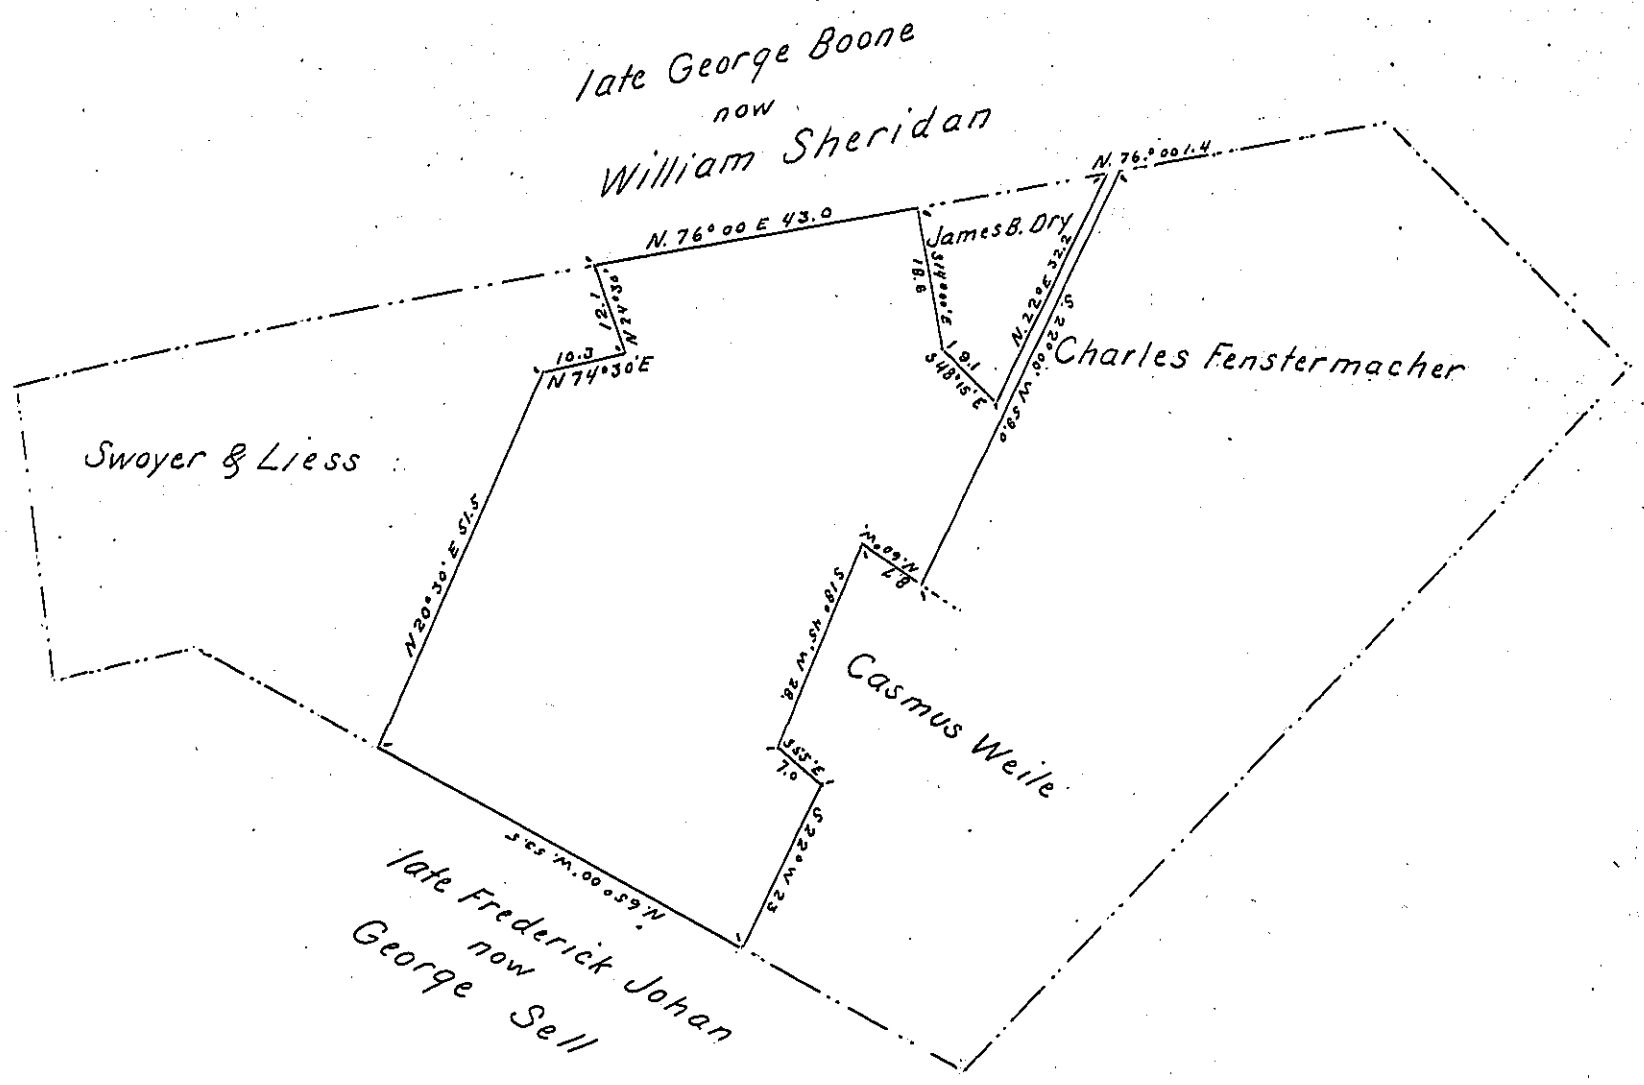

Draft of a tract of land situate in the Township of Rockland in the County of Berks containing Twenty four acres. Ninety four perches and the allowance of six per cent for roads, &c., surveyed for Francis De Long the First day of September 1873. being part of a larger tract of Seventy Seven acres One hundred forty perches, and allowance, originally surveyed in pursuance of a warrant granted to Frederick Cooper dated the twenty fifth day of May 1752

To Hon. Robert B. Beath

Surveyor General

Daniel S. Zacharias

County Surveyor

IN TESTIMONY that the above is a copy of the original remaining on file in the Department of Internal Affairs of Pennsylvania, made conformably to an Act of Assembly approved the 16th day of February, 1833, I have hereunto set my Hand and caused the Seal of said Department to be affixed at Harrisburg, this twenty second day of July 1904

Isaac B. Brown

Secretary of ~~Internal~~ Affairs.