FORM No. 1.

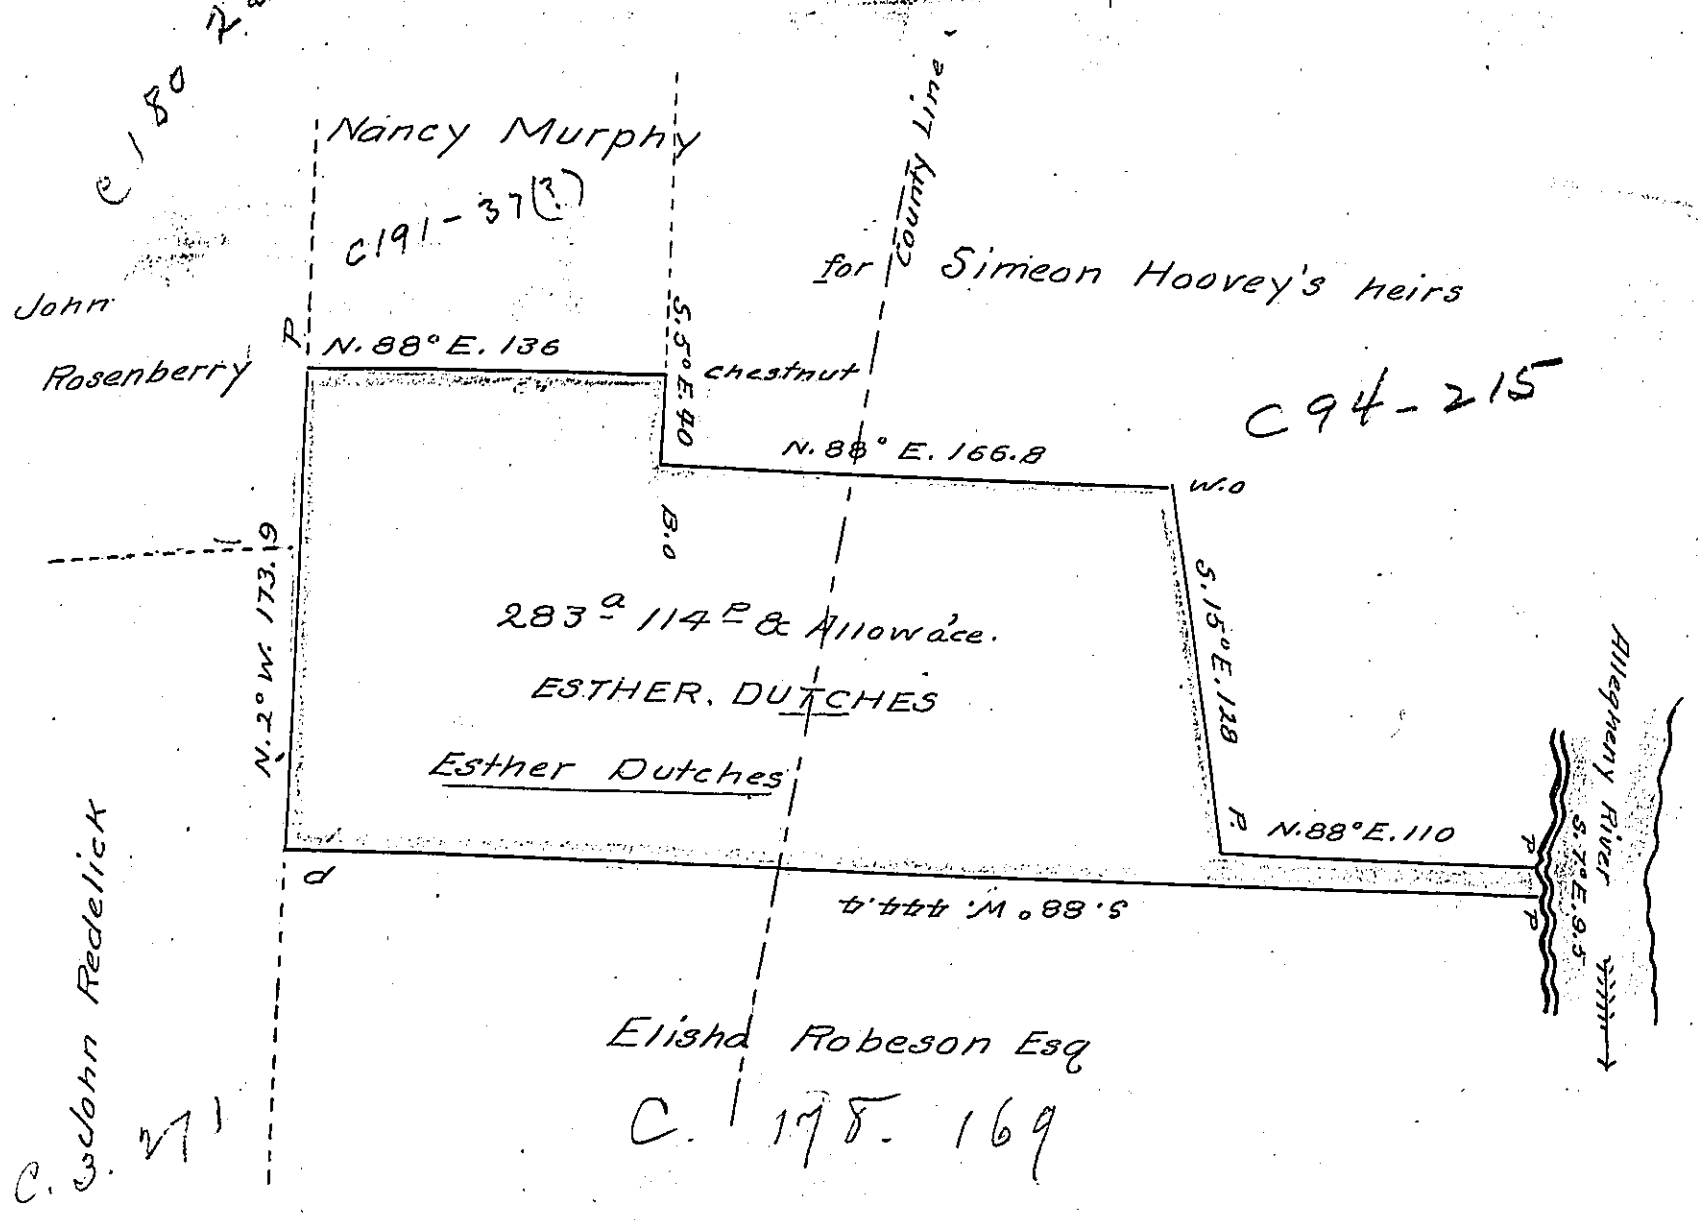

Survey of two hundred and Eighty three Acres and one hundred and fourteen perches of Land and allowance Situated part in Venango Tp. Butler County & part in Pery Tp. Armstrong County on the Allegheny River, Surveyd at the instan of Esther Duchess by Virtue of her discovery and improvement Nov. 24th A.D. 1851

Hon. J. Porter Brawley Esq. Surveyor General. | Hugh McKee County Surveyor

I Hugh McKee County Surveyor of Butler County Certify the above tract of Land is yet unpatented and Claimed by no other person than the said Esther Duchess as my hand

IN TESTIMONY that the above is a copy of the original remaining on file in the Department of Internal Affairs of Pennsylvania, made conformably to an Act of Assembly approved the 16th day of February, 1833, I have hereunto set my Hand and caused the Seal of said Department to be affixed at Harrisburg, this twenty eighth *day of* July *1904*

Lucas B. Brown

Secretary of Internal Affairs.