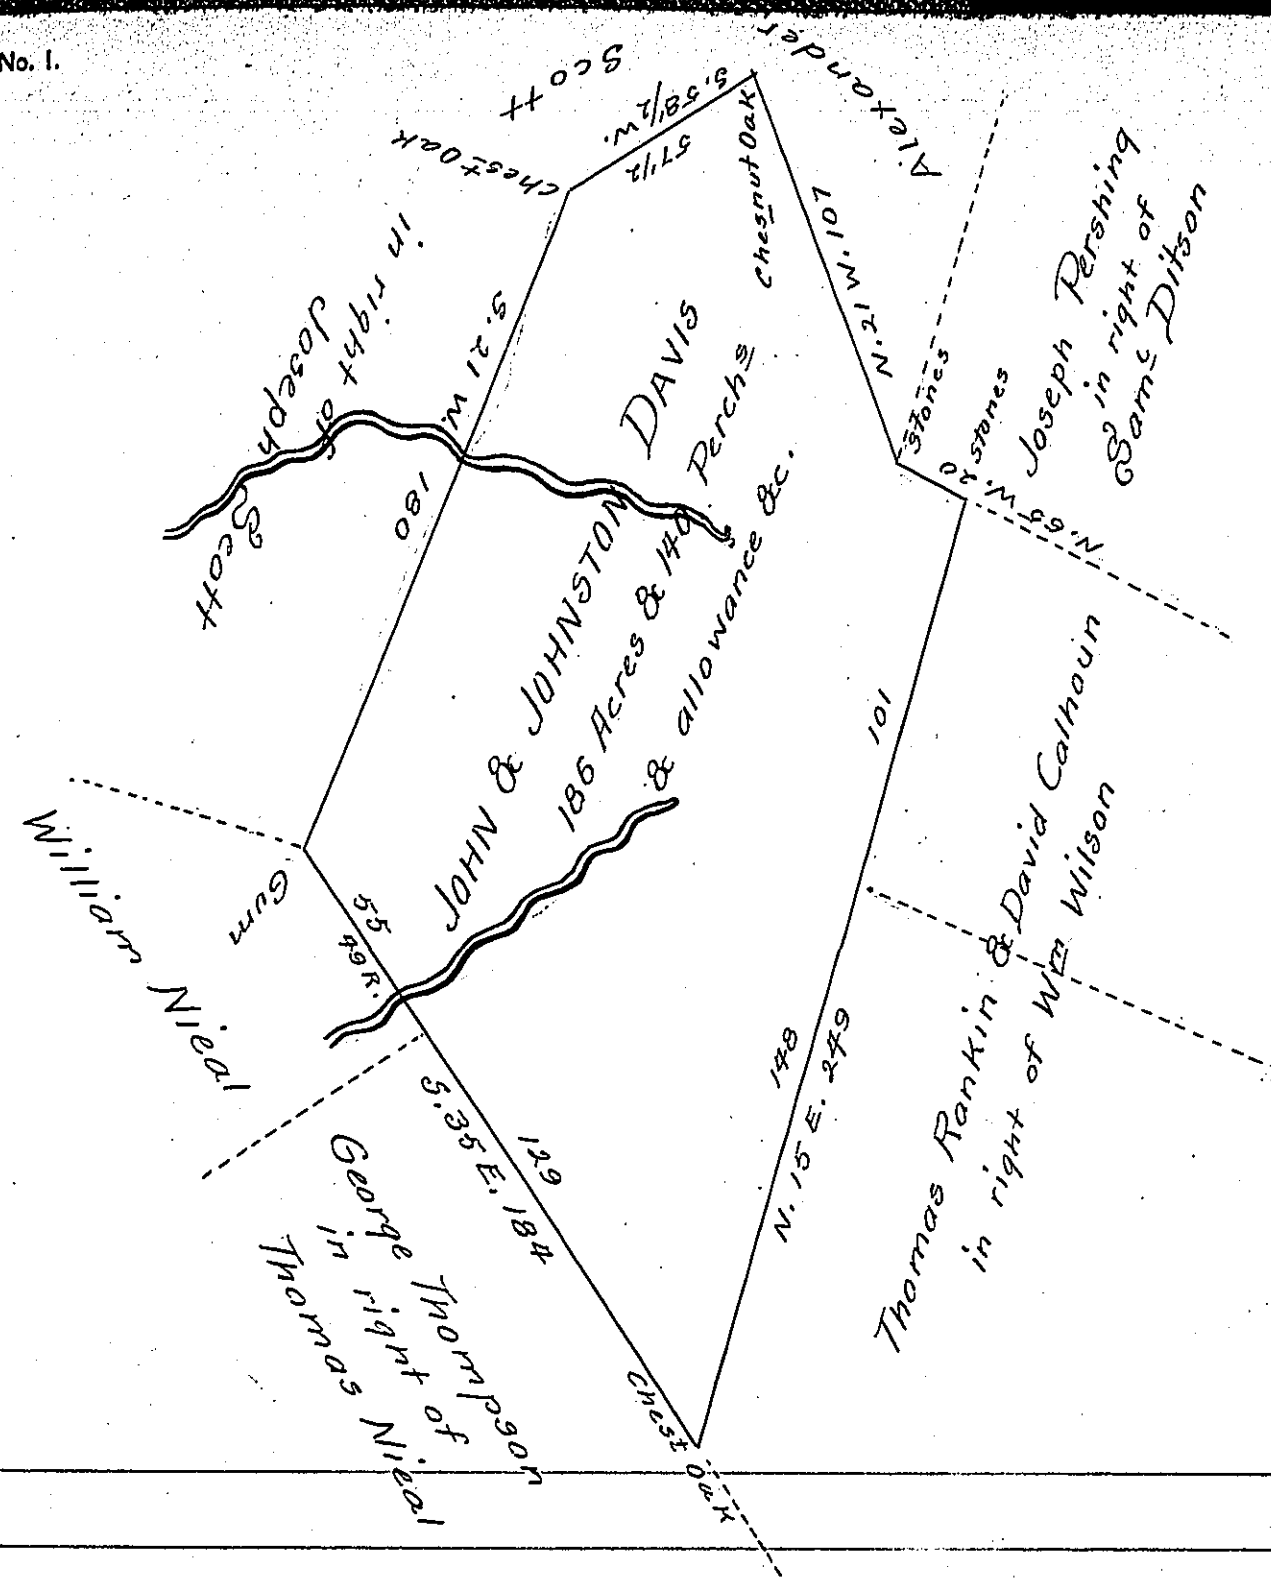

Surveyed January 12th 1853 to John and Johnston Davis including their improvement made prior to 28th day of March A.D. 1814 situated in Centre Township Indiana County containing one hundred and Eighty six acres and One hundred and forty perches and allowance of six per Cent for Roads &c. Bounded as above described by Warrant of 20th of December A.D. 1852.

Run at the true meridian the magnetic variation being fifty minutes West

Thompson McCrea
County Surveyor.

J. Porter Brawley Esqr.
Surveyor General.

IN TESTIMONY that the above is a copy of the original remaining on file in the Department of Internal Affairs of Pennsylvania, made conformably to an Act of Assembly approved the 16th day of February, 1833, I have hereunto set my Hand and caused the Seal of said Department to be affixed at Harrisburg, this Twenty first *day of* September *1904*

Horace A. Barnes
Secretary of Internal Affairs.