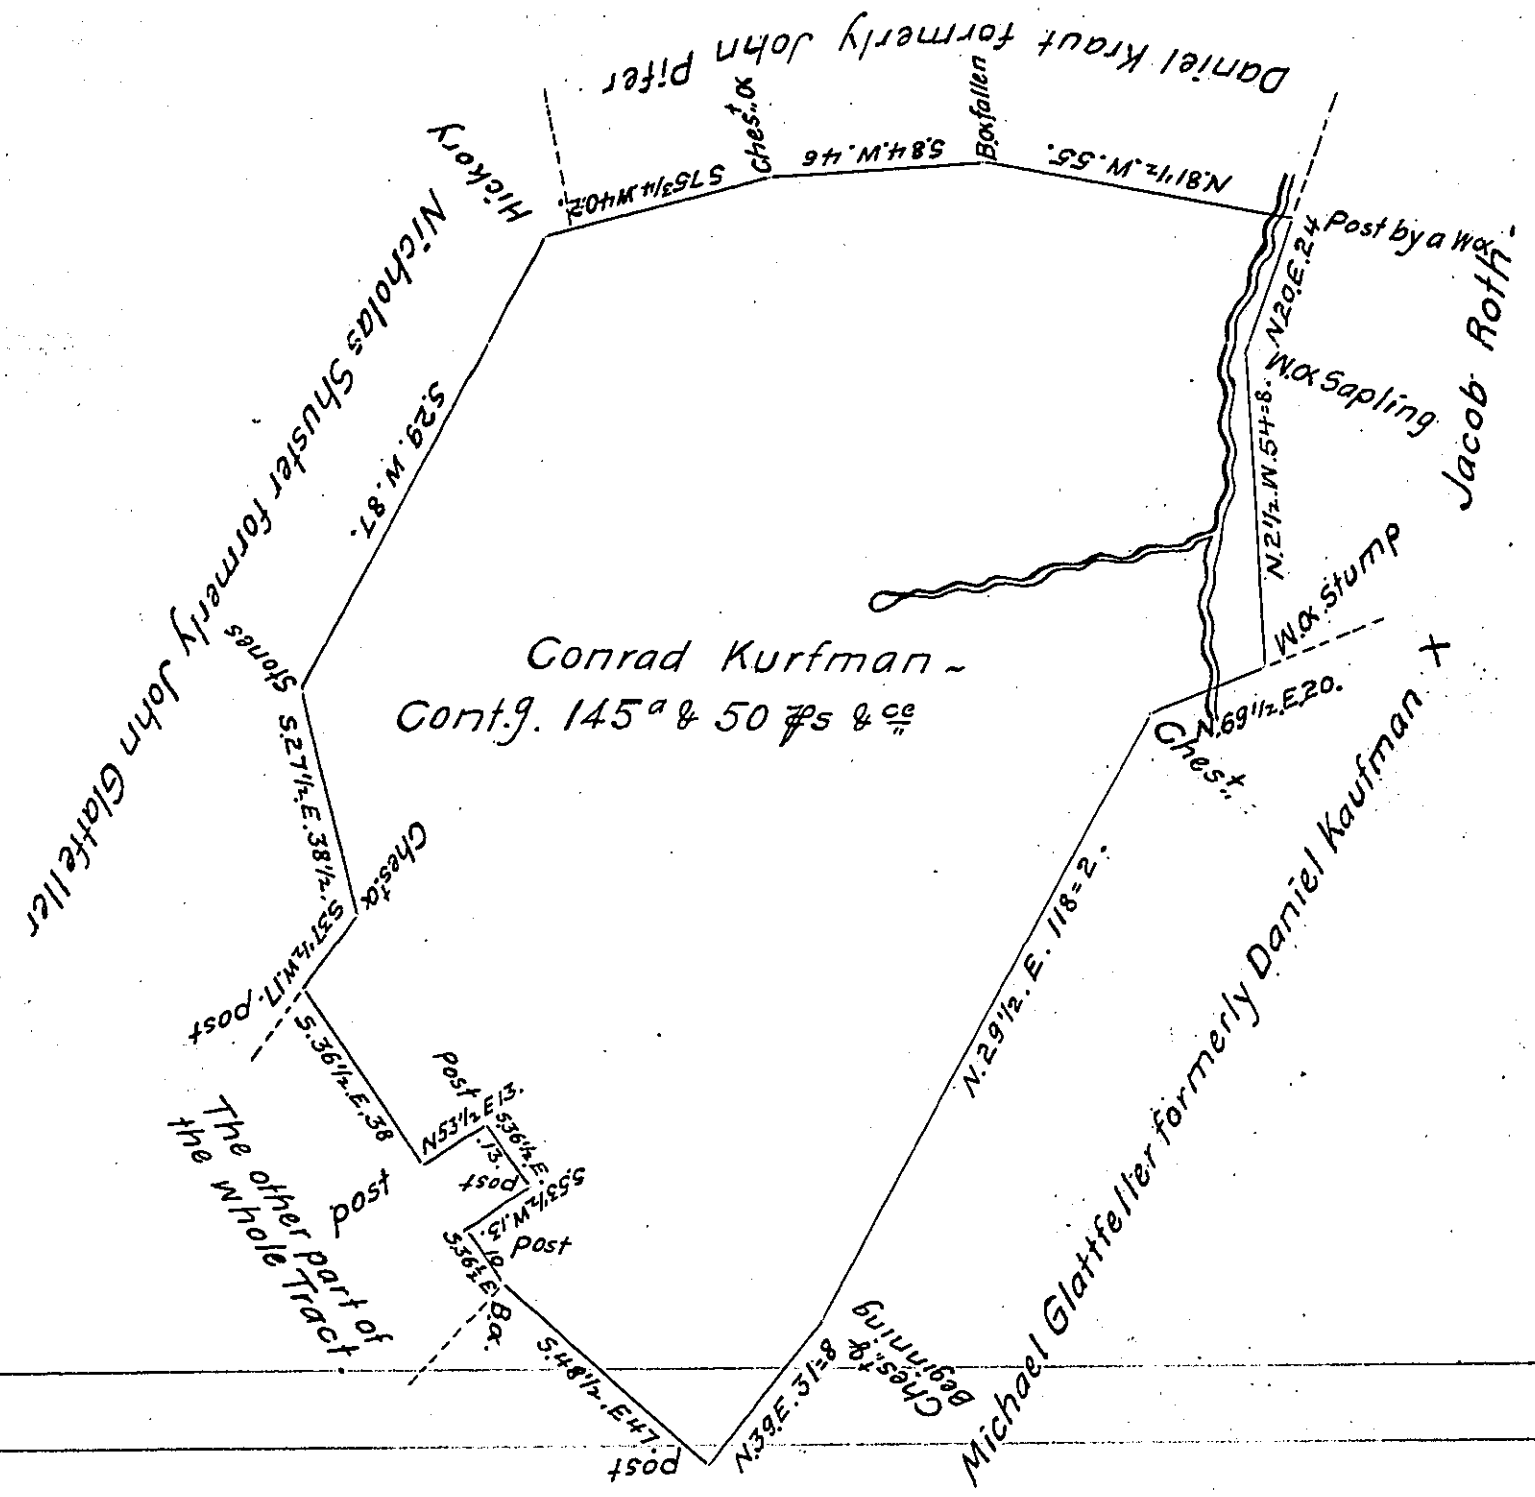

Situate in Shrewsbury Township in the County of York. Containing as above set forth 145a & 50 ~ ℔ perches and allowance &c. Being part of a larger Tract of 171½ a & allce which was Originally Surveyed by William Mathews late DS on the 19th day of the 10th Month 1774. In Pursuance of an application No. 3264. for 150a Granted to Conrad Kurfman bearing date the 30th day of March A.D. 1767. Resurveyed and divided off, from the said larger Tract of Land on the 9th day of May A.D. 1808, at the request of Jacob Falkenstine the Present owner who desired the same to be Returned for Confirmation. ~

To Andrew Porter Esqr
Surveyor General Lancaster Pa

℔er Jacob Spangler D.S.

IN TESTIMONY that the above is a copy of the original remaining on file in the Department of Internal Affairs of Pennsylvania, made conformably to an Act of Assembly approved the 16th day of February, 1833, I have hereunto set my Hand and caused the Seal of said Department to be affixed at Harrisburg, this sixth *day of* December *1904* ~

Isaac B. Brown

Secretary of Internal Affairs.