FORM No. I.

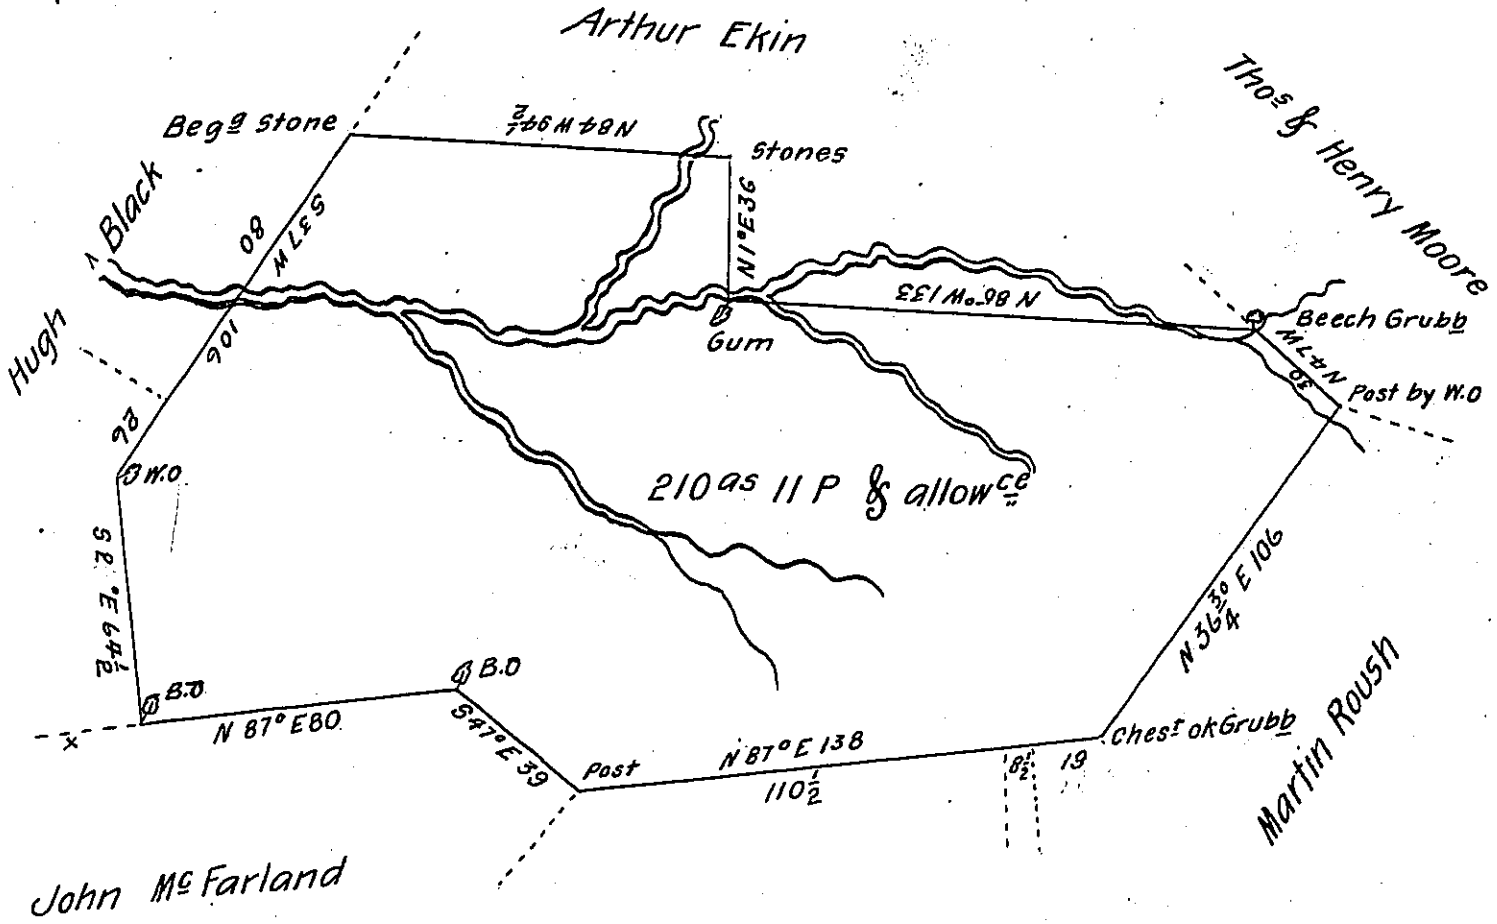

Surveyed the 12th day of November 1806 (agreeable to the old lines) the above described tract Containing two Hundred & ten acres & eleven Perches & allowce Situate in Derry township (late Lancaster) now Dauphin County

By Warrant of the 14th day of June 1748 Granted to Mary Ekin

Per Levi G. Hollingsworth D S

To Saml Cochran Esqr

Surveyor Genl of Pennª

IN TESTIMONY that the above is a copy of the original remaining on file in the Department of Internal Affairs of Pennsylvania, made conformably to an Act of Assembly approved the 16th day of February, 1833, I have hereunto set my Hand and caused the Seal of said Department to be affixed at Harrisburg, this first day of September 1904.

Horace P. Lowry

Secretary of ~~Internal Affairs~~.