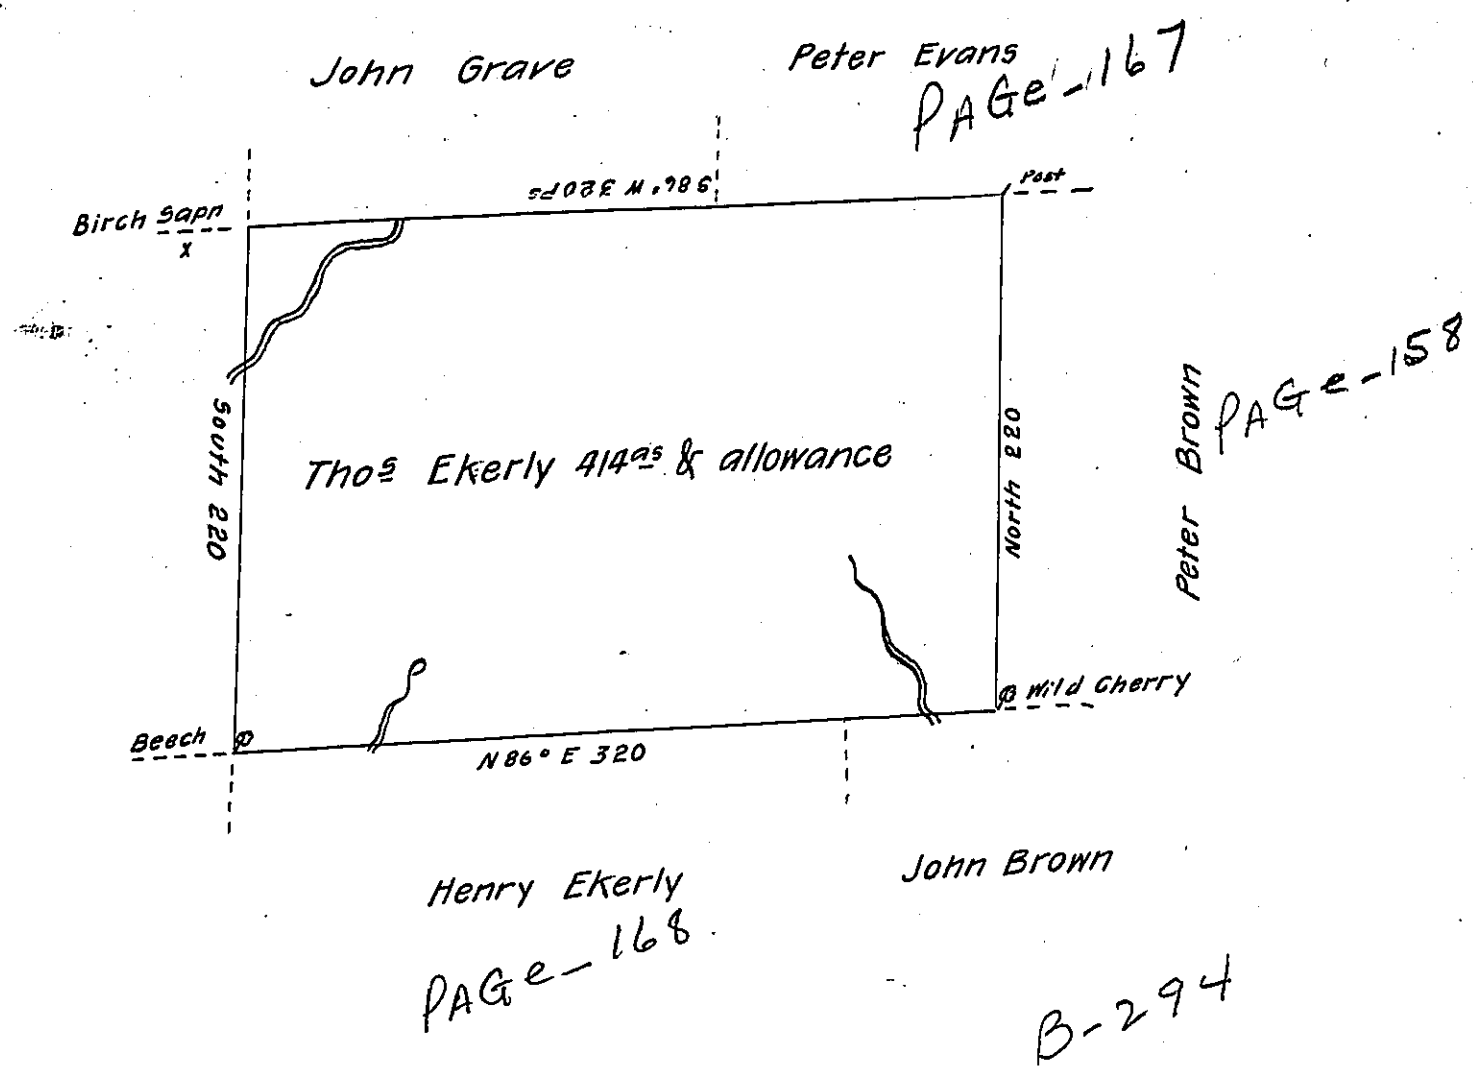

B-294

A Draught of a Tract of Land Called ——— Situate adjoining Land of John Grice and others in Stoke Township Northumbd County. Surveyd on the 7th day of August 1784 for Thomas Ekerly by Virtue of his Warrant dated the 6th day of July 1784 Containing four Hundred and fourteen acres and allowance of Six P Ct for Roads &c.

by Wm Gray D. S.

To John Lukens Esqr

Surveyor Genl

IN TESTIMONY that the above is a copy of the original remaining on file in the Department of Internal Affairs of Pennsylvania, made conformably to an Act of Assembly approved the 16th day of February, 1833, I have hereunto set my Hand and caused the Seal of said Department to be affixed at Harrisburg, this fourth *day of* October *1904.*

Secretary of Internal Affairs