FORM No. I.



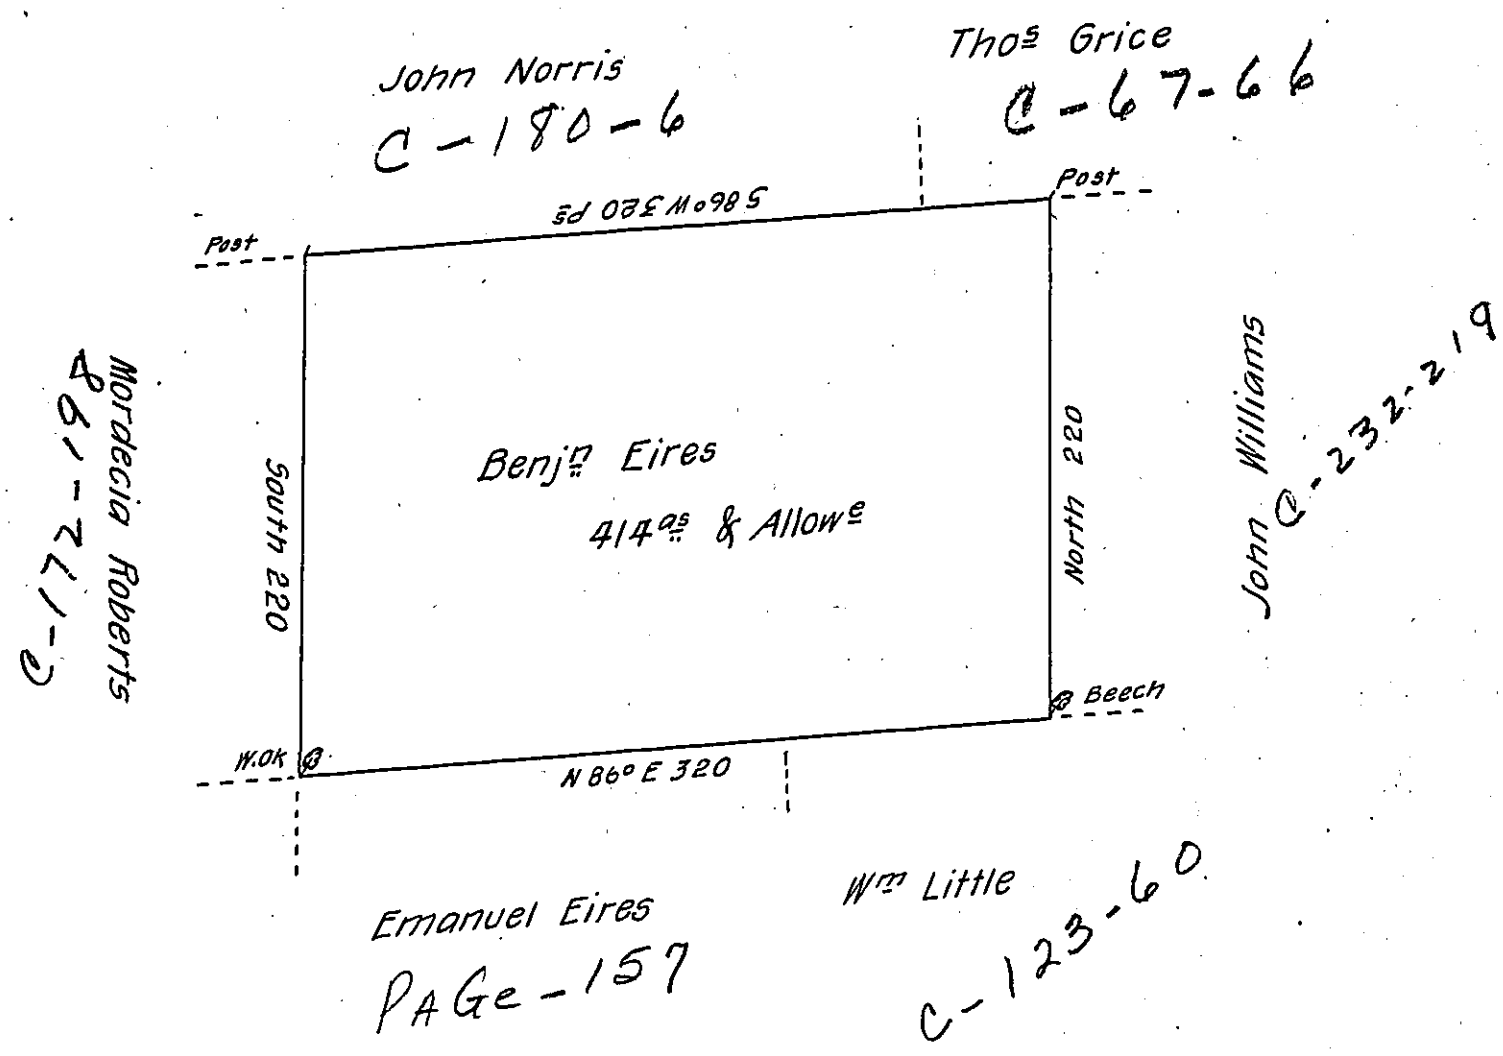


A Draught of a Tract of Land Called ═══════ Situate adjoining Land of Emanuel Eires, and others, in Stoke Township, Northumbd County. Surveyd on the 10th day of August 1784 for Benjn Eires by Virtue of his Warrant dated the 6th day of July 1784. Containing four Hundred & fourteen Acres &c. allowance of Six P Ct for Roads &c.

by Wm Gray D.S.

To John Lukens Esqr

Surveyor Genl

*IN TESTIMONY that the above is a copy of the original remaining on file in the Department of Internal Affairs of Pennsylvania, made conformably to an Act of Assembly approved the 16th day of February, 1833, I have hereunto set my Hand and caused the Seal of said Department to be affixed at Harrisburg, this* fourth *day of* October *1904*

Secretary of Internal Affairs.