FORM No. I.

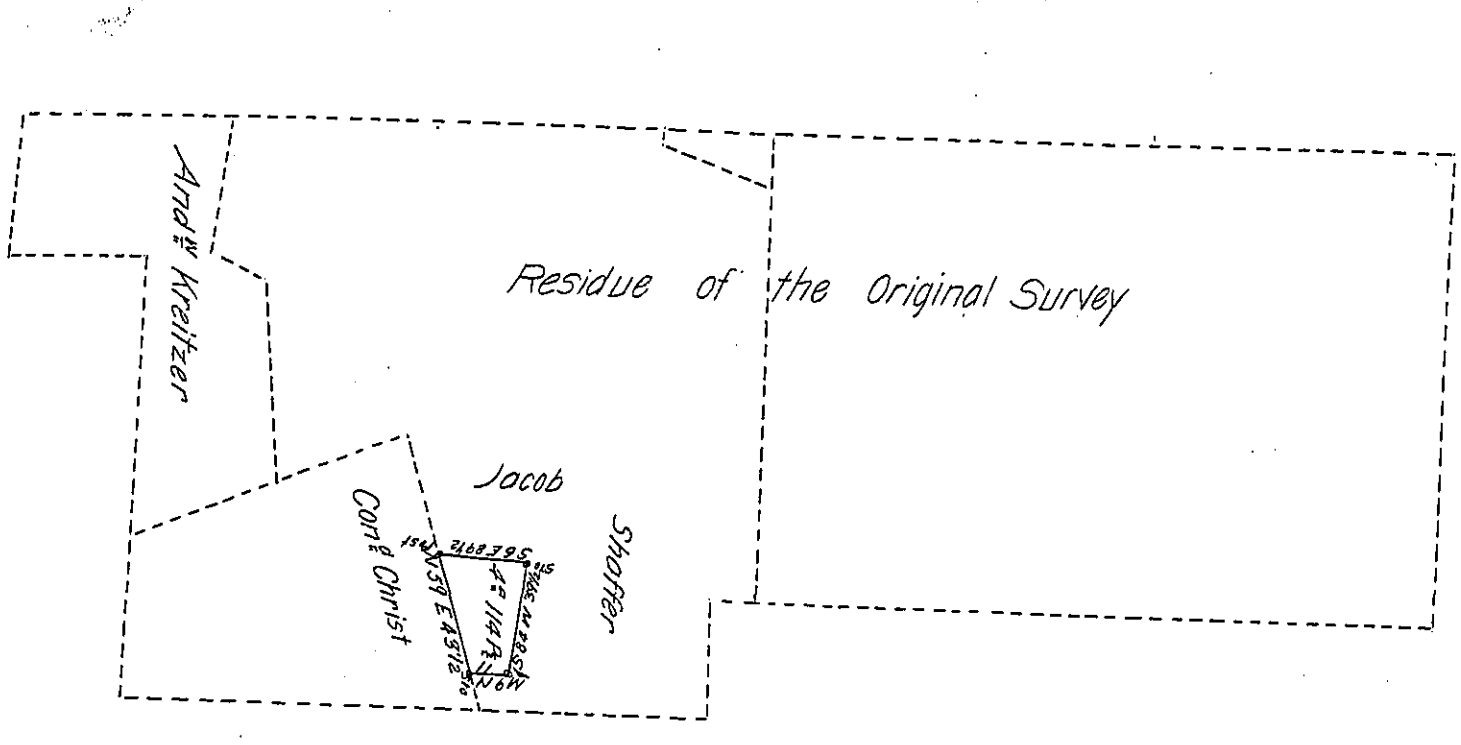

Conrad Christ

Situate in Bethel township, Berks County Containing Four acres, one hundred and fourteen perches, and allowance of 6 P^r^ Ct. part of As 483.29 P^s^ & all^s^ Surveyed on Warrant dated the 12^th^ day of January A.D. 1737 granted to Leonard Fake, the above part Surveyed for Andrew Graeff April 15^th^ 1829.

Matthias S. Richards D.S.

Gabriel Hiester Esquire
Surveyor General

IN TESTIMONY that the above is a copy of the original remaining on file in the Department of Internal Affairs of Pennsylvania, made conformably to an Act of Assembly approved the 16th day of February, 1833, I have hereunto set my Hand and caused the Seal of said Department to be affixed at Harrisburg, this twenty second *day of* September *1904*

Secretary of Internal Affairs.