FORM No. 1.

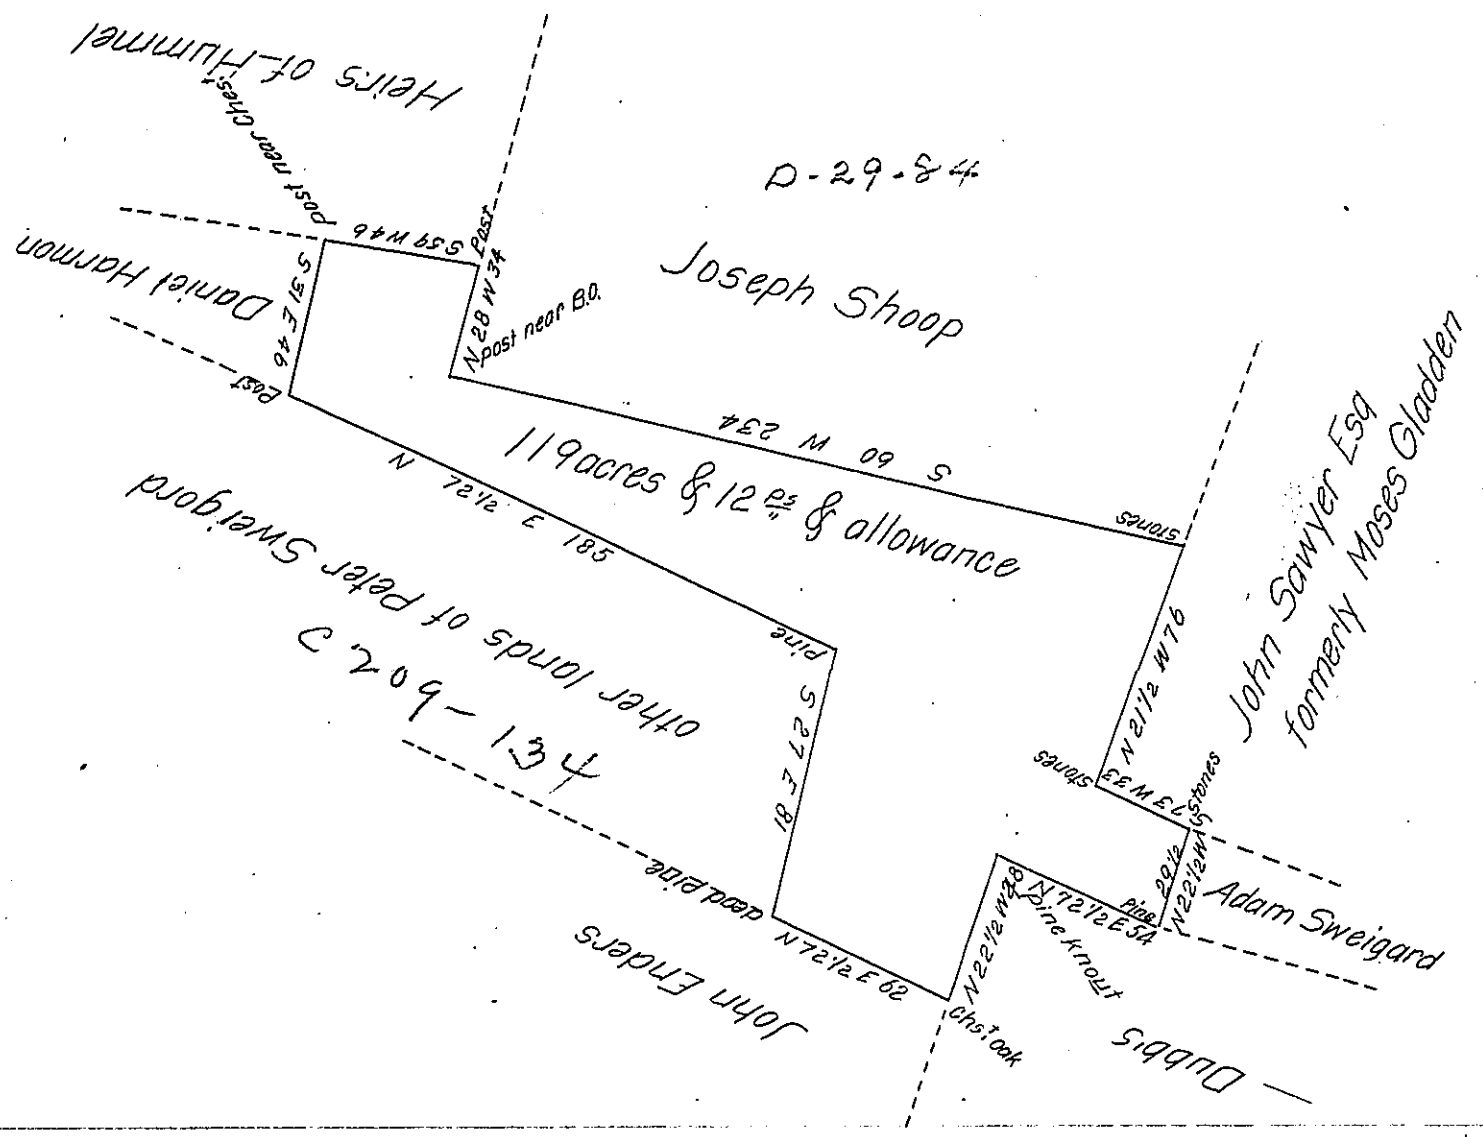

Surveyed to Peter Sweigard the 19th day of february A.D. 1834 the above described tract of one hundred Nineteen acres twelve perches and the allowance of Six per Cent Situate in Jackson township Dauphin County by virtue of a Warrant granted to a certain Francis Fox bearing date the 30th day of March A.D. 1818

I Jacob Spangler Esqr.
Surveyor General

Israel Carpenter D.S.

IN TESTIMONY that the above is a copy of the original remaining on file in the Department of Internal Affairs of Pennsylvania, made conformably to an Act of Assembly approved the 16th day of February, 1833, I have hereunto set my Hand and caused the Seal of said Department to be affixed at Harrisburg, this twenty eighth day of November 1904

Isaac B. Brown

Secretary of Internal Affairs.