FORM No. I.

158

D-3-77

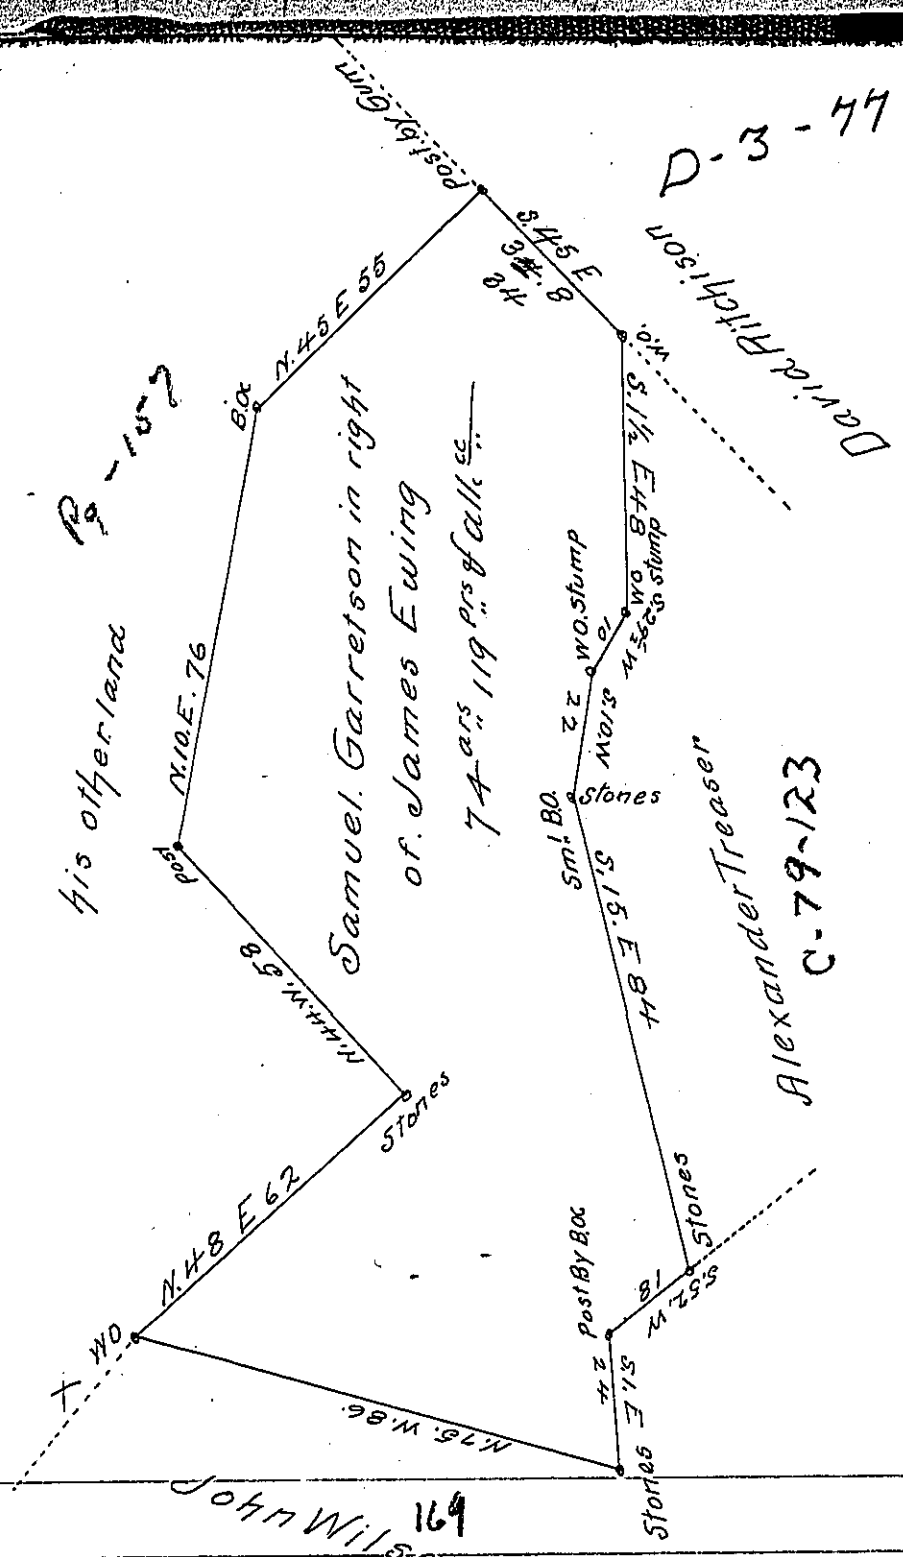

Pa

A Draught of a Tract of land Situate in Newberry Township York County Surveyed May 29th day 1803 In pursuance of an App.! N° 1120 dated Sep.r the 4th day 1766 to James Ewing for 100 a.s Surveyed for Samuel Garretson the Present Owner

pr

Jn.o Eichelberger D.S

Jo.b Spangler D.S

To Samuel Cochran Esq.r

Surveyor General

Lancaster

IN TESTIMONY that the above is a copy of the original remaining on file in the Department of Internal Affairs of Pennsylvania, made conformably to an Act of Assembly approved the 16th day of February, 1833, I have hereunto set my Hand and caused the Seal of said Department to be affixed at Harrisburg, this thirty first day of October 1904

Isaac B. Brown

Secretary of Internal Affairs.