FORM No. I.

See C-51-218

21

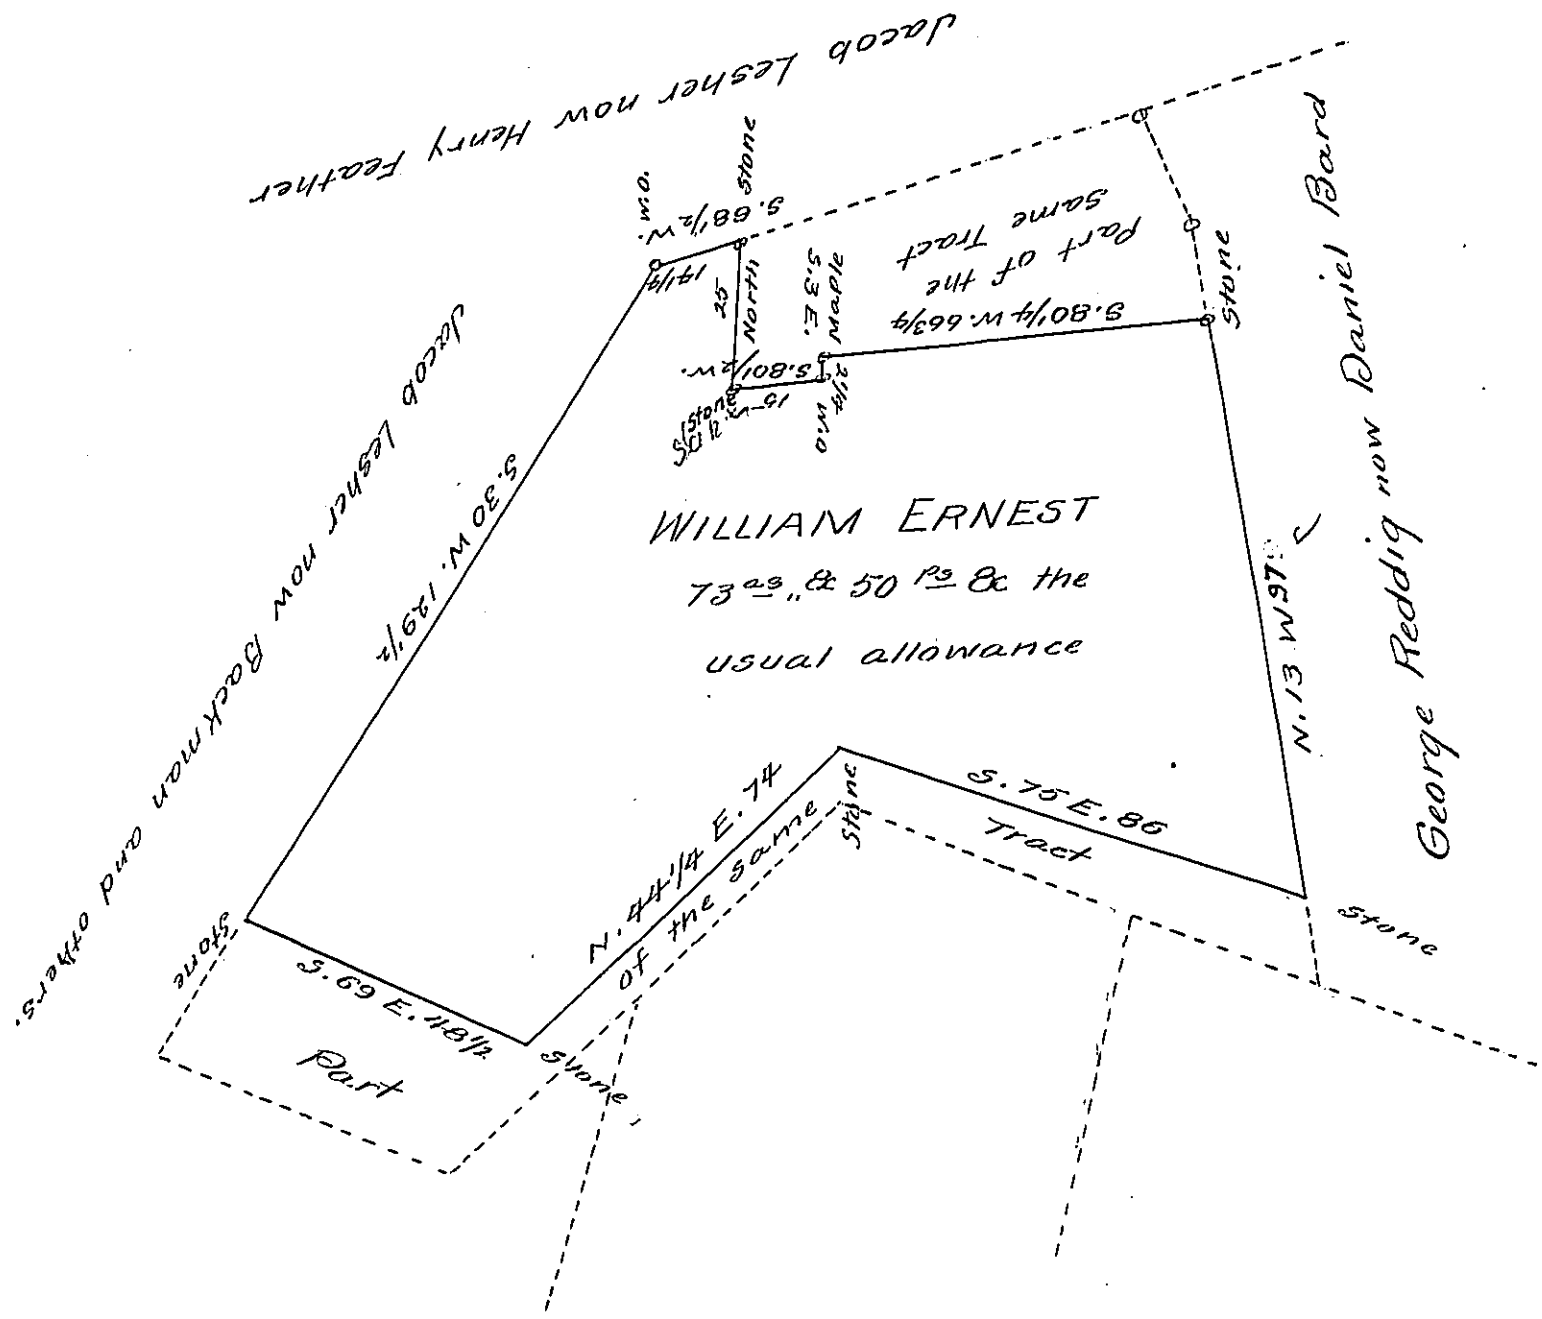

A Draught of a Tract of land situate in Cocalico Township in the County of Lancaster Containing seventy three acres and fifty perches and the usual allowance of six P. Cent for roads, being part of a larger Tract of 108½ as. and the usual allowance by Warrant dated the 3 day of November 1736, granted unto William Ernest, surveyed the above Tract the 5th of september 1817 for Martin Fry

P. Jacob Hibshman D.S.

To Jacob Spangler Esqr.
Surveyor General.

IN TESTIMONY that the above is a copy of the original remaining on file in the Department of Internal Affairs of Pennsylvania, made conformably to an Act of Assembly approved the 16th day of February, 1833, I have hereunto set my Hand and caused the Seal of said Department to be affixed at Harrisburg, this Twelfth *day of* October *1904*

Isaac B. Penny
Secretary ~~of Internal Affairs~~.