FORM No. I.

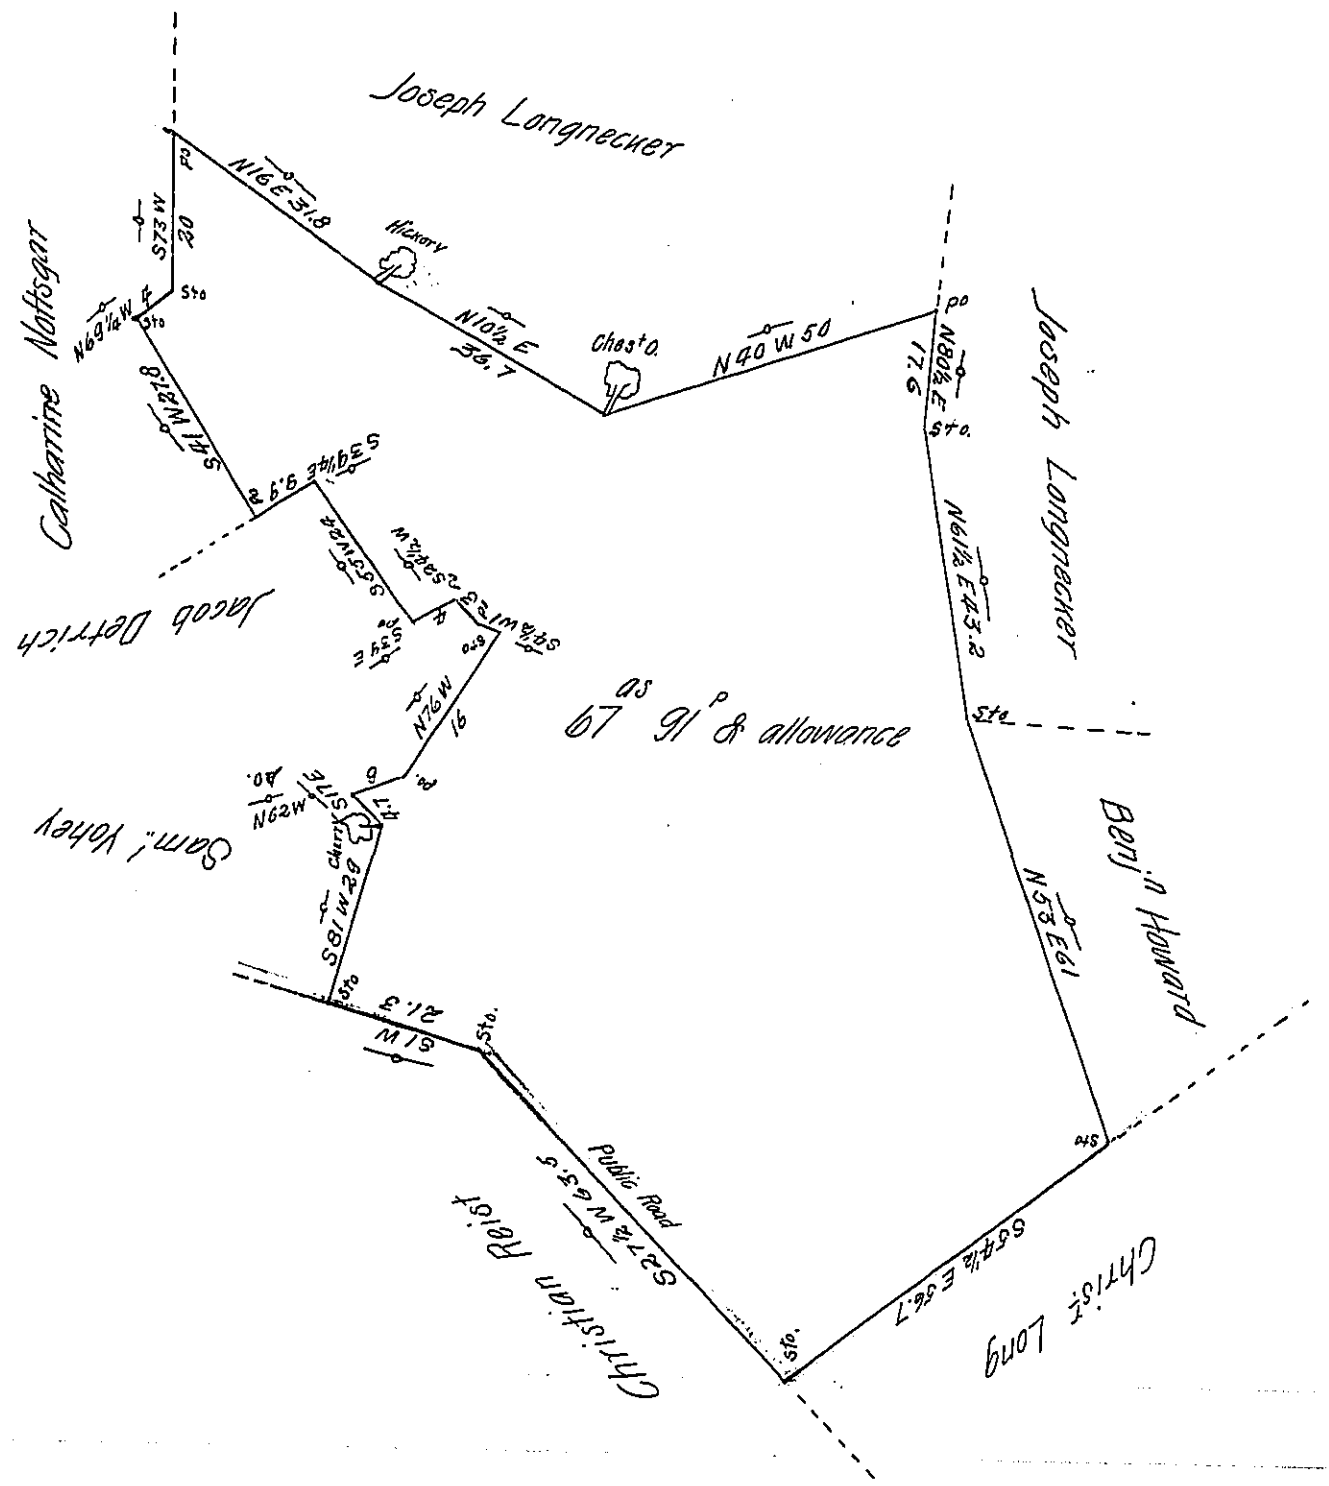

Draft of a tract of land Containing Sixty Seven acres and ninety One perches & allowance. Situate in Londonderry Township, Lebanon County. Being part of a larger tract of land Containing two hundred and Sixty five & a half acres. Originally Surveyed on Warrant dated the 30th day of November A.D. 1755. granted unto Thomas Eawin

Surveyed the 15th day of November A.D. 1849 at the instance of George Keller

To Hon John Laporte
Surveyor General of Pennsylvania

By Thos Kramer
for
Wm Rank D. S. of Lebanon Co

Approved November the 28th 1849
Wm Rank

IN TESTIMONY that the above is a copy of the original remaining on file in the Department of Internal Affairs of Pennsylvania, made conformably to an Act of Assembly approved the 16th day of February, 1833, I have hereunto set my Hand and caused the Seal of said Department to be affixed at Harrisburg, this Seventeenth *day of* September *1904*

Secretary of Internal Affairs.