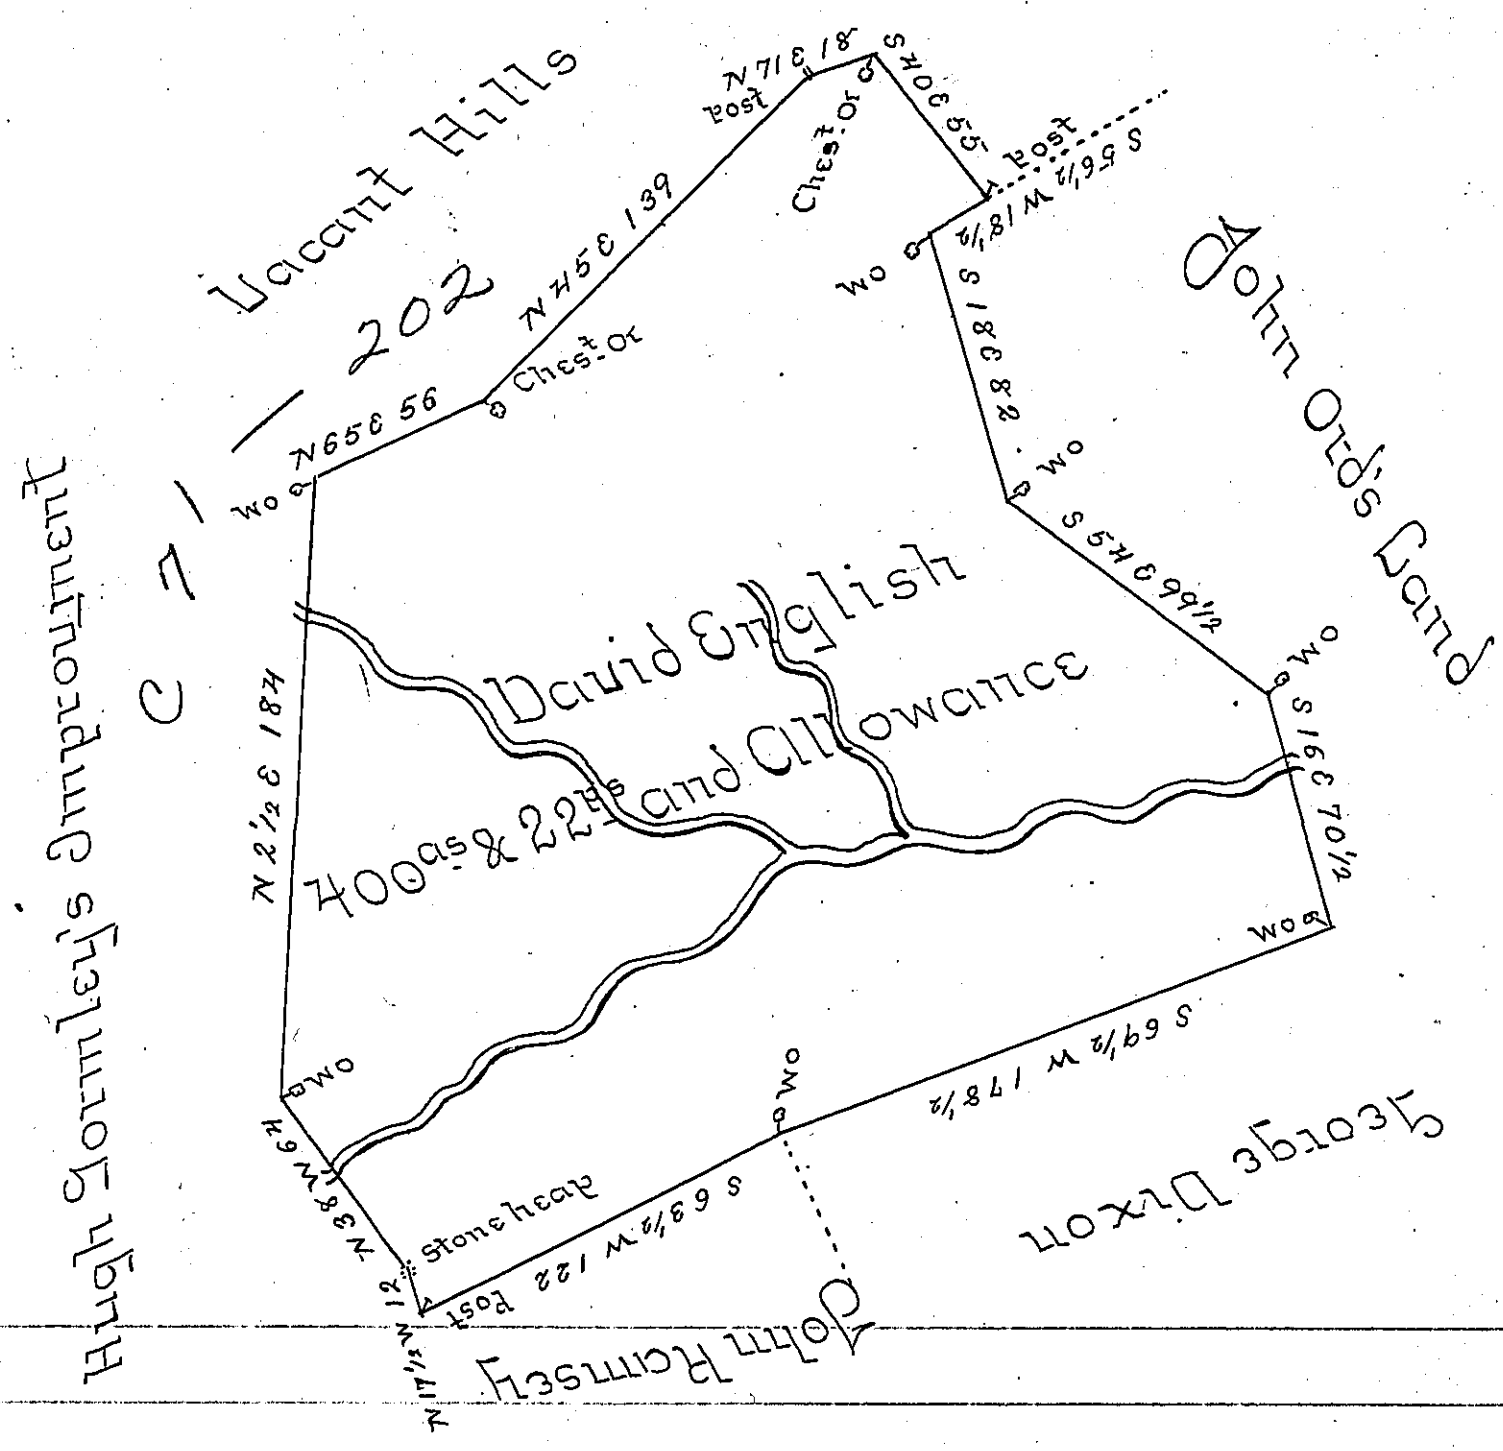

The Draught of a Tract of Land Situate in Rye Township Cumberland County Containing Four hundred Acres and Twenty Two Perches and Allowance of Six P Cent for Roads &c^a Surveyed March 23rd 1787 In Pursuance of a Warrant Granted to David English bearing Date the 14th Day of Decr 1785 —

P. Saml Lyon D.S.

To John Lukens Esqr
Surveyor General

IN TESTIMONY that the above is a copy of the original remaining on file in the Department of Internal Affairs of Pennsylvania, made conformably to an Act of Assembly approved the 16th day of February, 1833, I have hereunto set my Hand and caused the Seal of said Department to be affixed at Harrisburg, this Thirtieth *day of* November *1904.*

Isaac B. Brown

Secretary of Internal Affairs.