FORM No. 1.

79

Abram Enlows

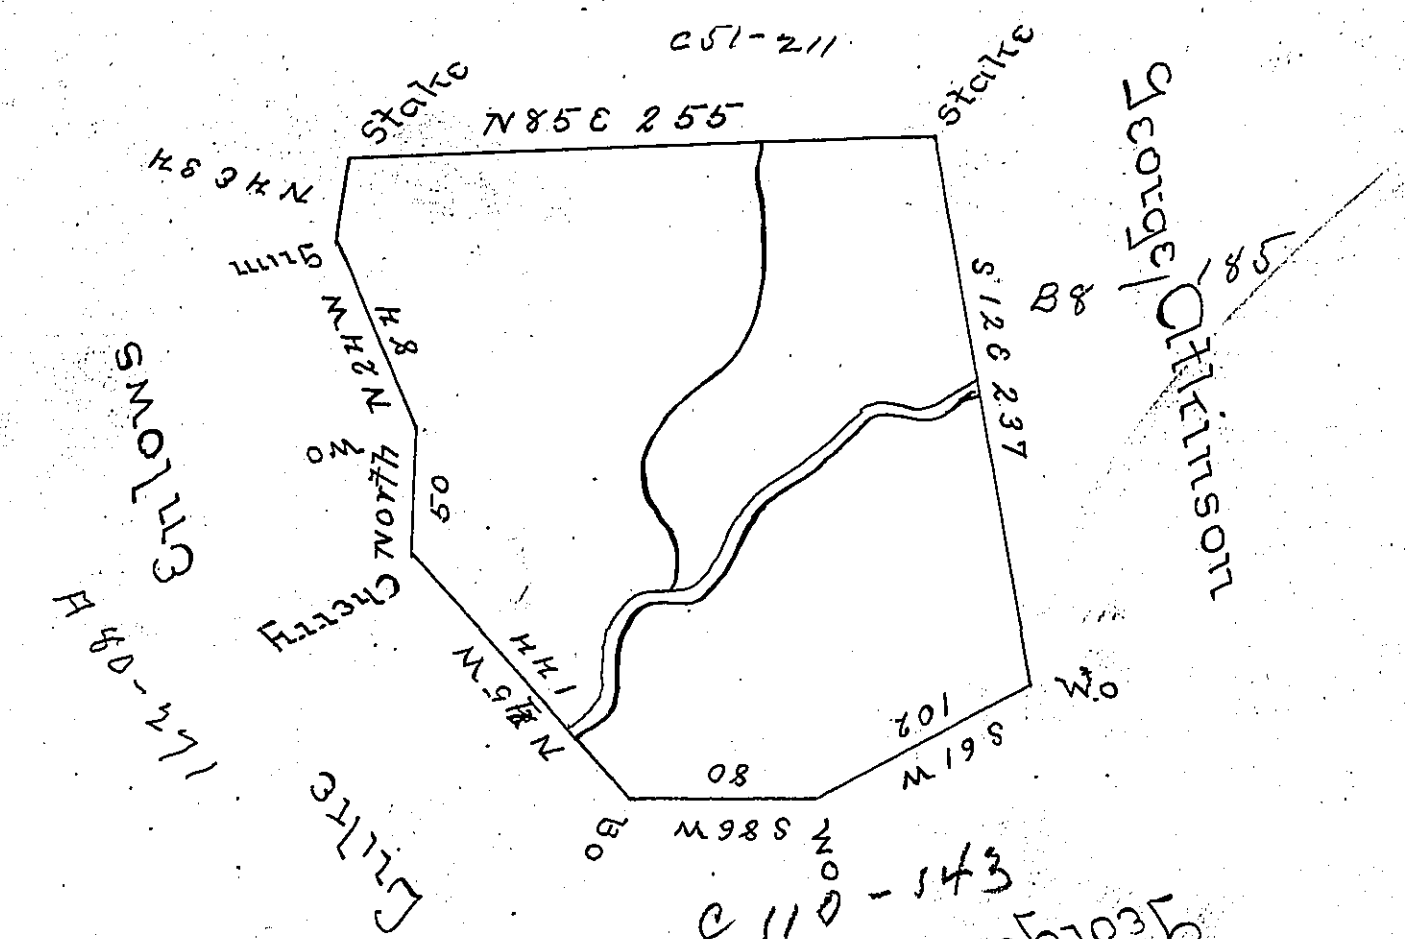

The above is a Draught of a Survey made March 30th 1788 in Pursuance of a Warrant granted to Abraham Enlows Dated February 21st 1788 Situated on the waters of of Big Wheeling in the County of Washington Containing 400 acres with an Allowance of Six P.Ct & c Called — The Big Flat

Jno Hoge DS

John Sullens Esqr
Surv Genl State of Penn

IN TESTIMONY that the above is a copy of the original remaining on file in the Department of Internal Affairs of Pennsylvania, made conformably to an Act of Assembly approved the 16th day of February, 1833, I have hereunto set my Hand and caused the Seal of said Department to be affixed at Harrisburg, this fifth day of December 1904.

Isaac B. Brown

Secretary of Internal Affairs.