FORM No. 1.

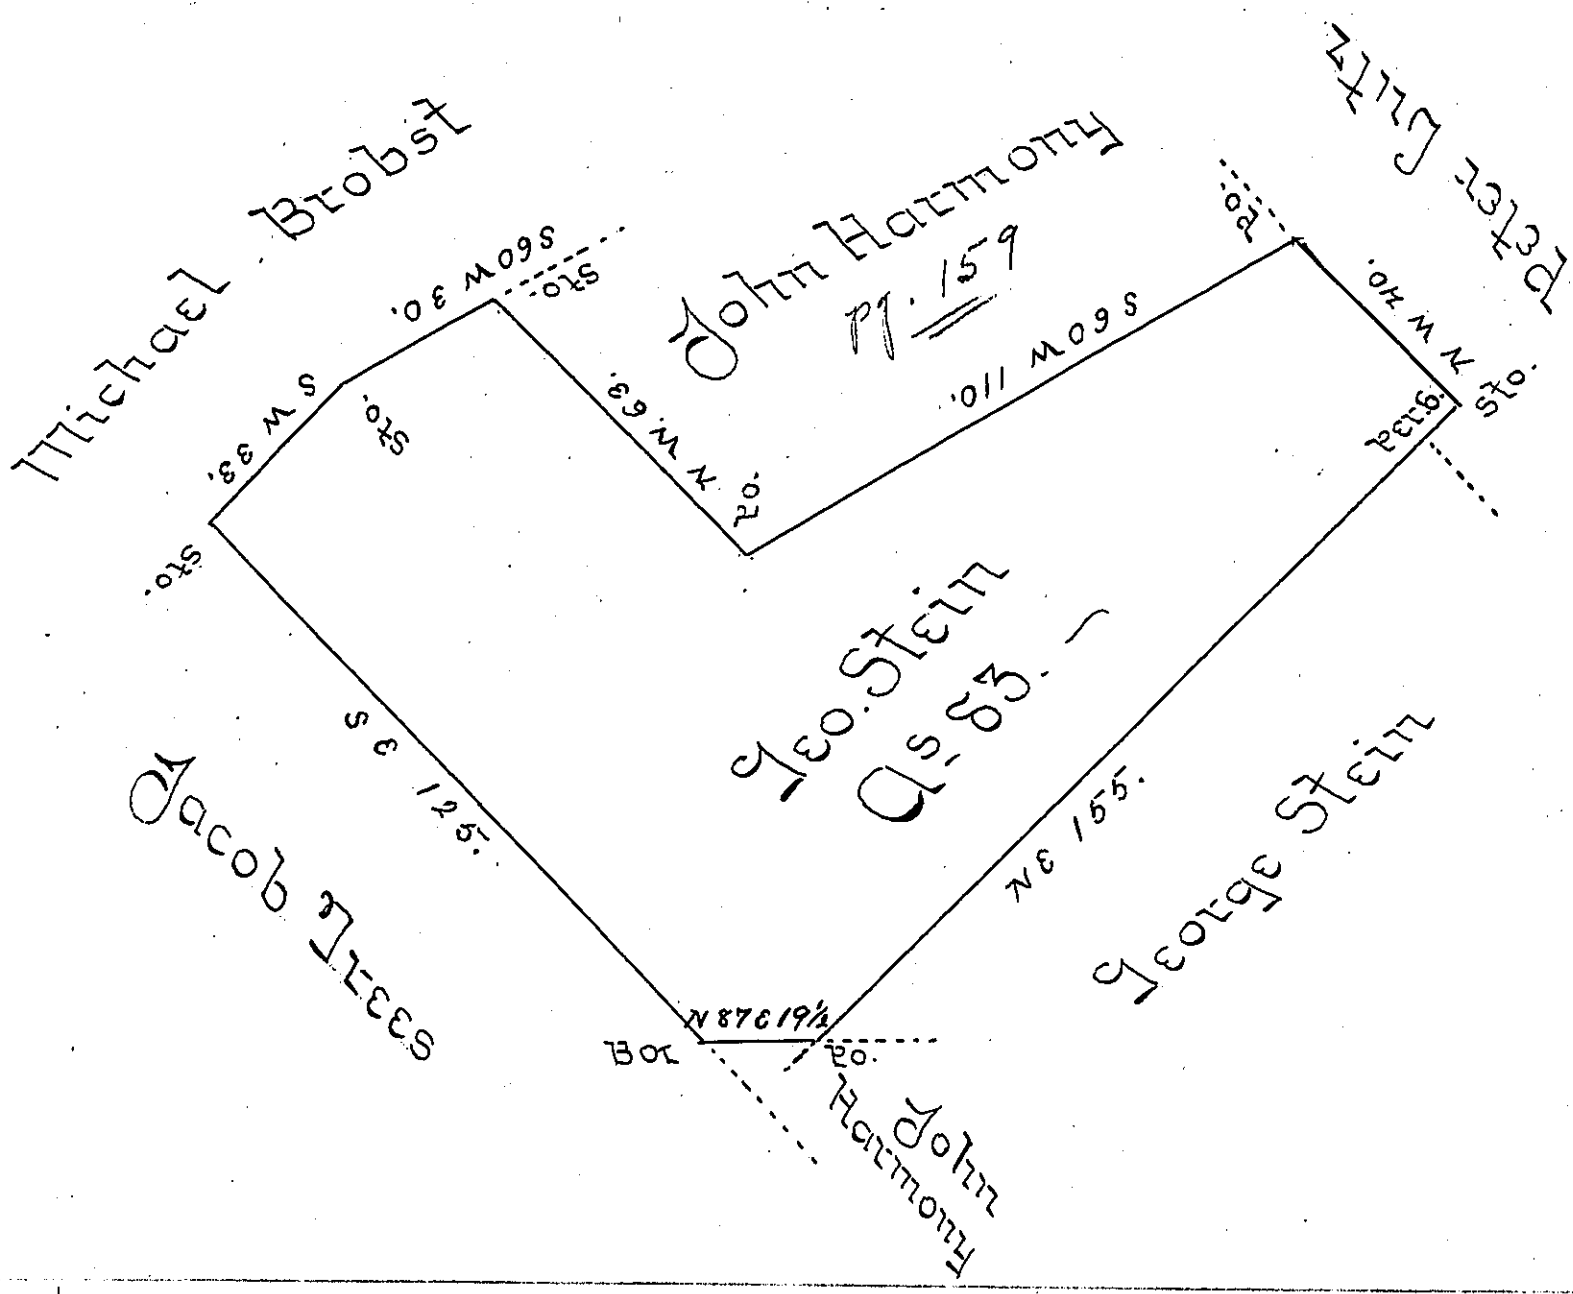

Draught of a tract of land situate in Albany Township Berks County Containing eighty Three acres & allowance of six P Cent (Being part of As 126 Originally surveyd to George Scholl ick in pursuance of a Warrant dated the 10th October 1745.) The above Part thereof was Surveyd to George Stein, by Henry Vanderslice late Dep. Sur. on the 25th day of March 1752.

Henry M Richards DS

To Samuel Cochran Esqr
Surveyor General

IN TESTIMONY that the above is a copy of the original remaining on file in the Department of Internal Affairs of Pennsylvania, made conformably to an Act of Assembly approved the 16th day of February, 1833, I have hereunto set my Hand and caused the Seal of said Department to be affixed at Harrisburg, this fifteenth *day of* December *1904.*

Isaac B. Brown

Secretary of Internal Affairs.