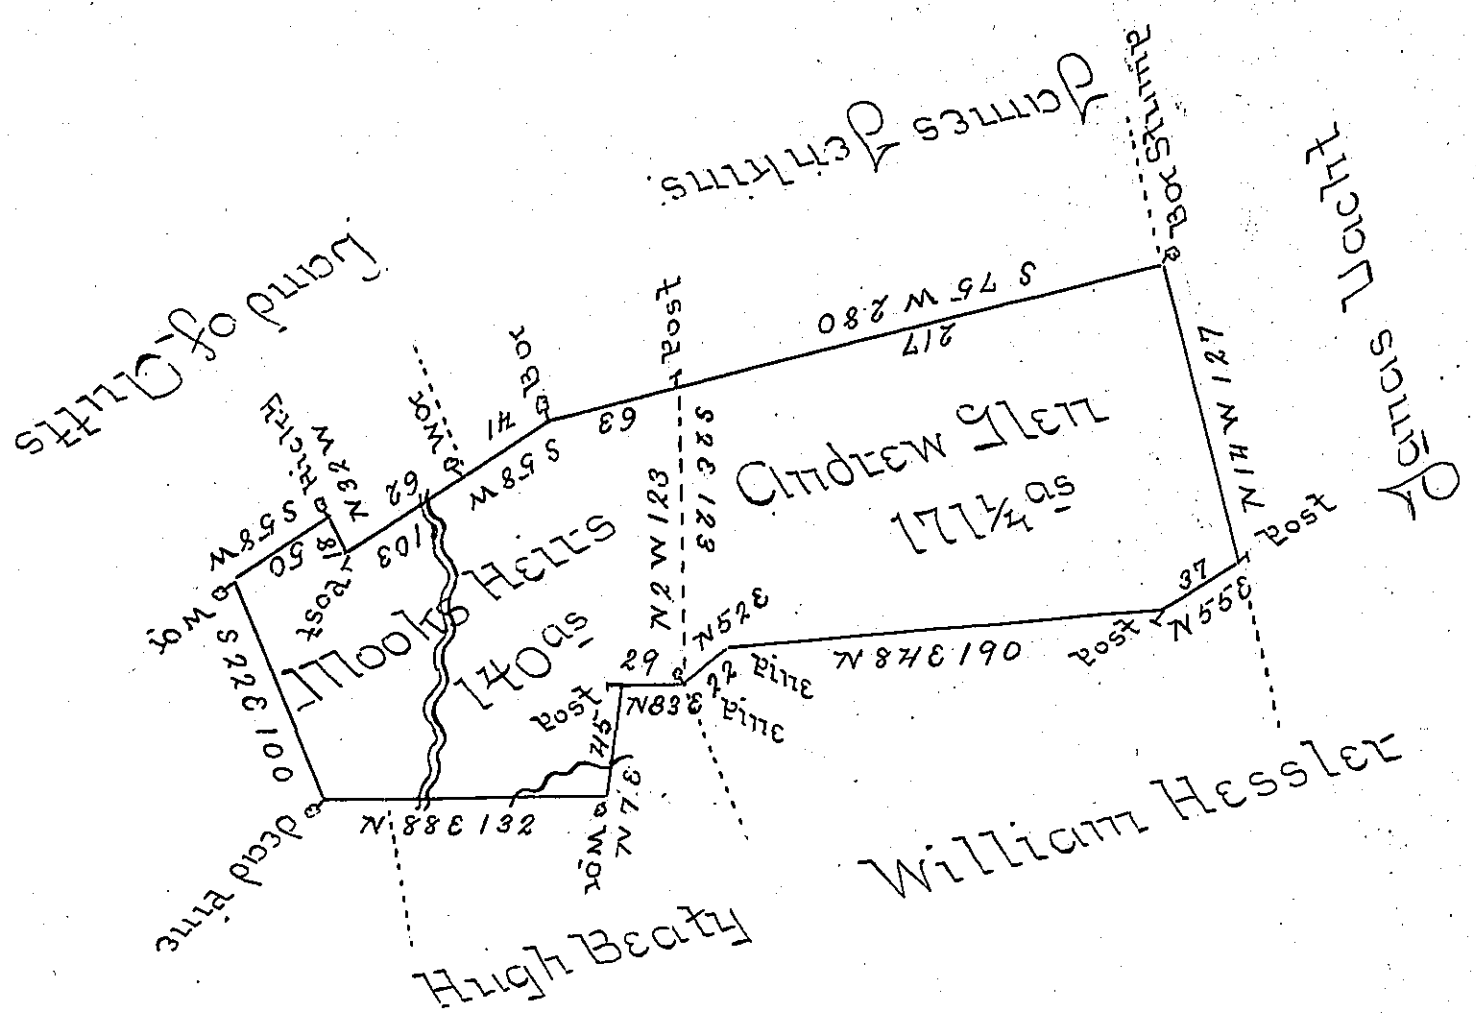

Situate in East Buffaloe Township Northumber-
land County Surveyd on the 2-day of November 1796
for Andrew Allen by Virtue of his Warrant bearing
date on the 16-day of December 1772 Containing —
Three hundred Eleven Acres one fourth out of Which
there is Conveyd to Mooks Heirs one hundred and
forty Acres and Allowance of Six Pt Cent

Henry Donnel DS

To Daniel Brodhead Esqr
Surveyor General —

IN TESTIMONY that the above is a copy of the original remaining on file in the Department of Internal Affairs of Pennsylvania, made conformably to an Act of Assembly approved the 16th day of February, 1833, I have hereunto set my Hand and caused the Seal of said Department to be affixed at Harrisburg, this eighteenth *day of* January *1905.*

Isaac B. Dunn

Secretary of Internal Affairs.