FORM No. 1.

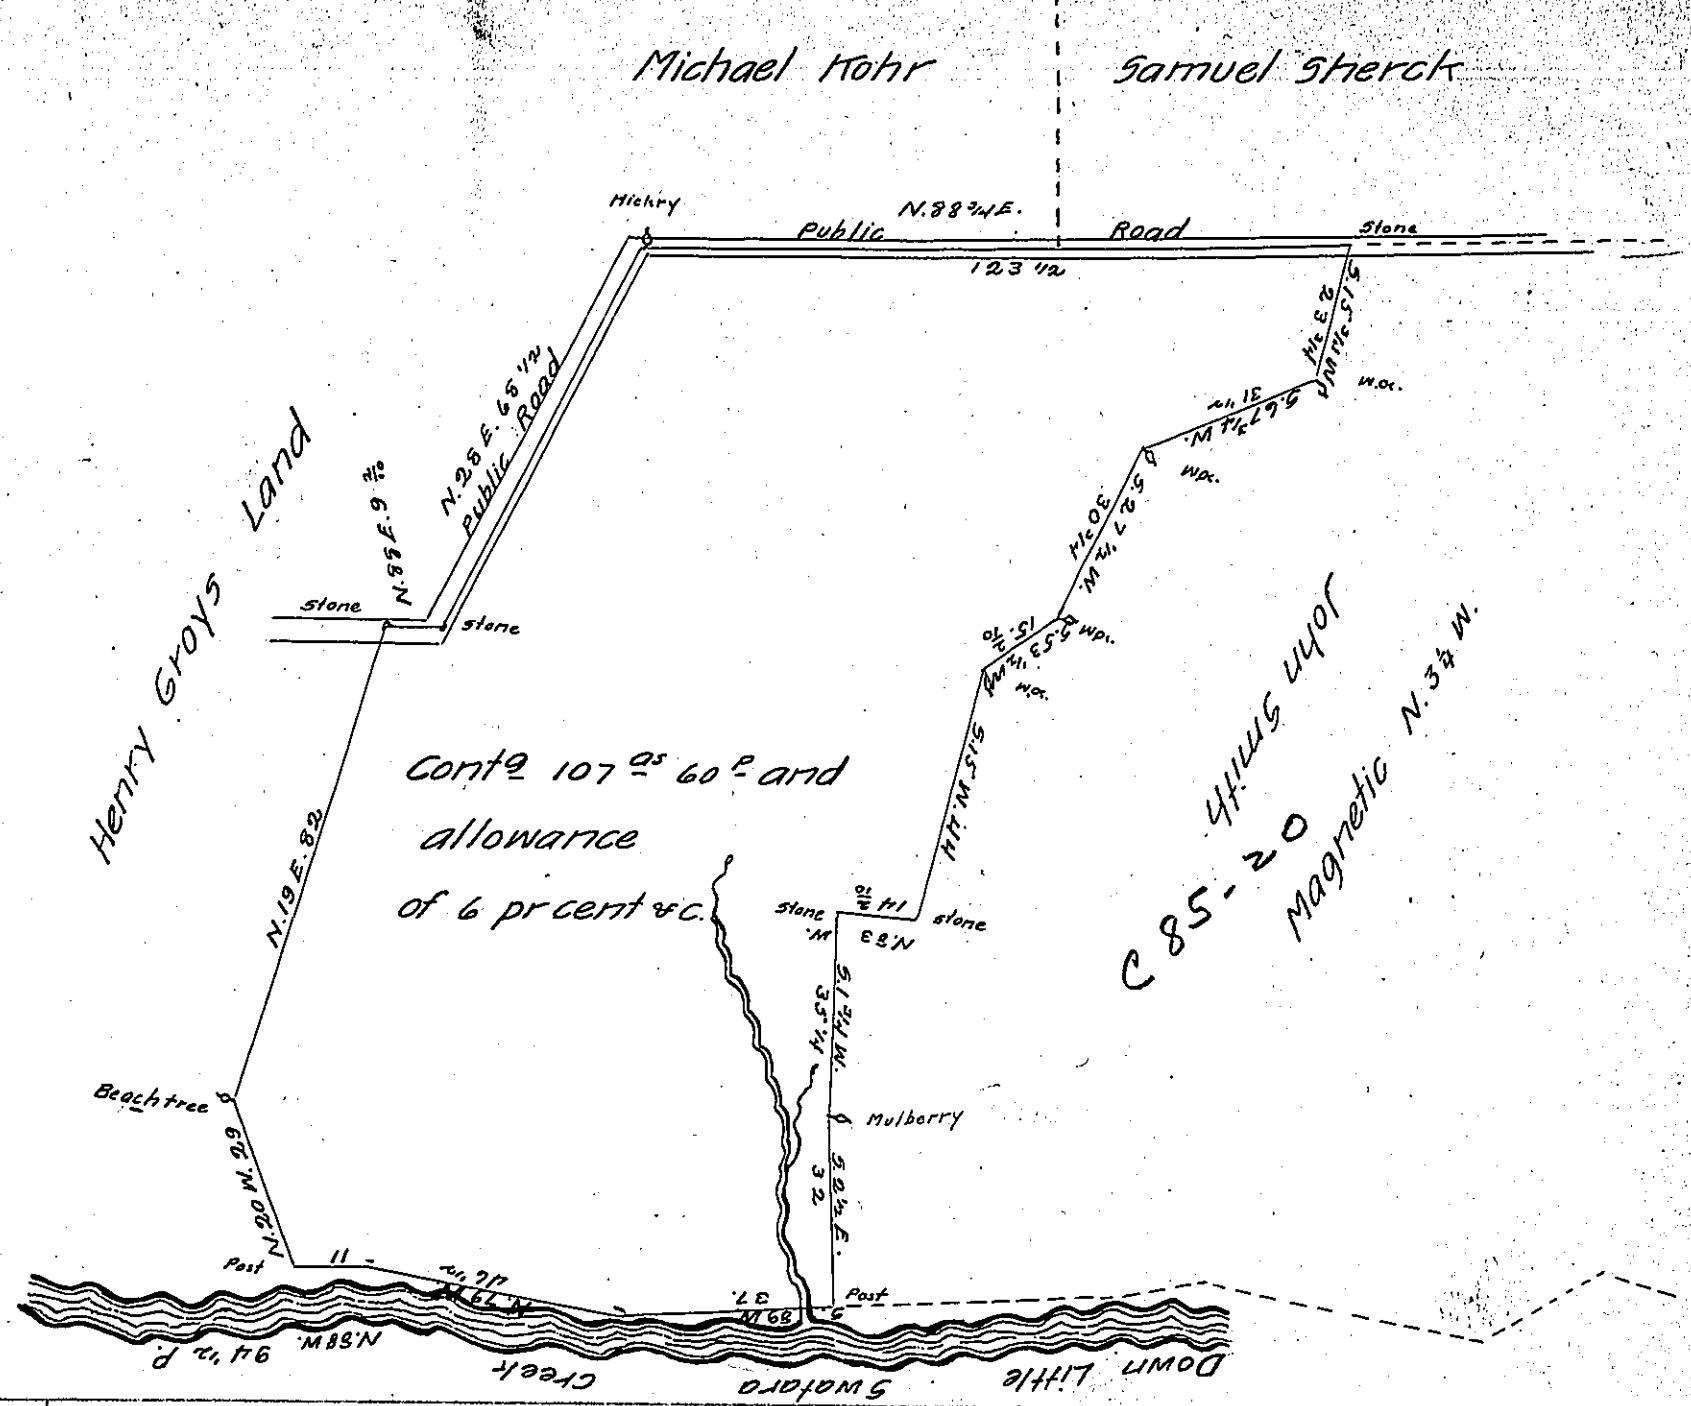

A Draught of a Tract of Land Situate in Bethel Township Lebanon County Containing One Hundred and Seven acres and sixty perches and allowance of six per cent for Roads &c. Surveyed Oct^r 9^th 1851, for Christian Peffly for the purpose of having the same Patented and Being a part of 150 ^as &c. Surveyed on a Warrant dated May 25^th 1749 to David Fisher

John Brunner Dep^tY

To J. Porter Brawley Esq^r. surveyor of

Surveyor General of Pa Lebanon County

IN TESTIMONY that the above is a copy of the original remaining on file in the Department of Internal Affairs of Pennsylvania, made conformably to an Act of Assembly approved the 16th day of February, 1833, I have hereunto set my Hand and caused the Seal of said Department to be affixed at Harrisburg, this twenty first *day of* September *1904*

Secretary of ~~Internal~~ Affairs.