FORM No. I.

168

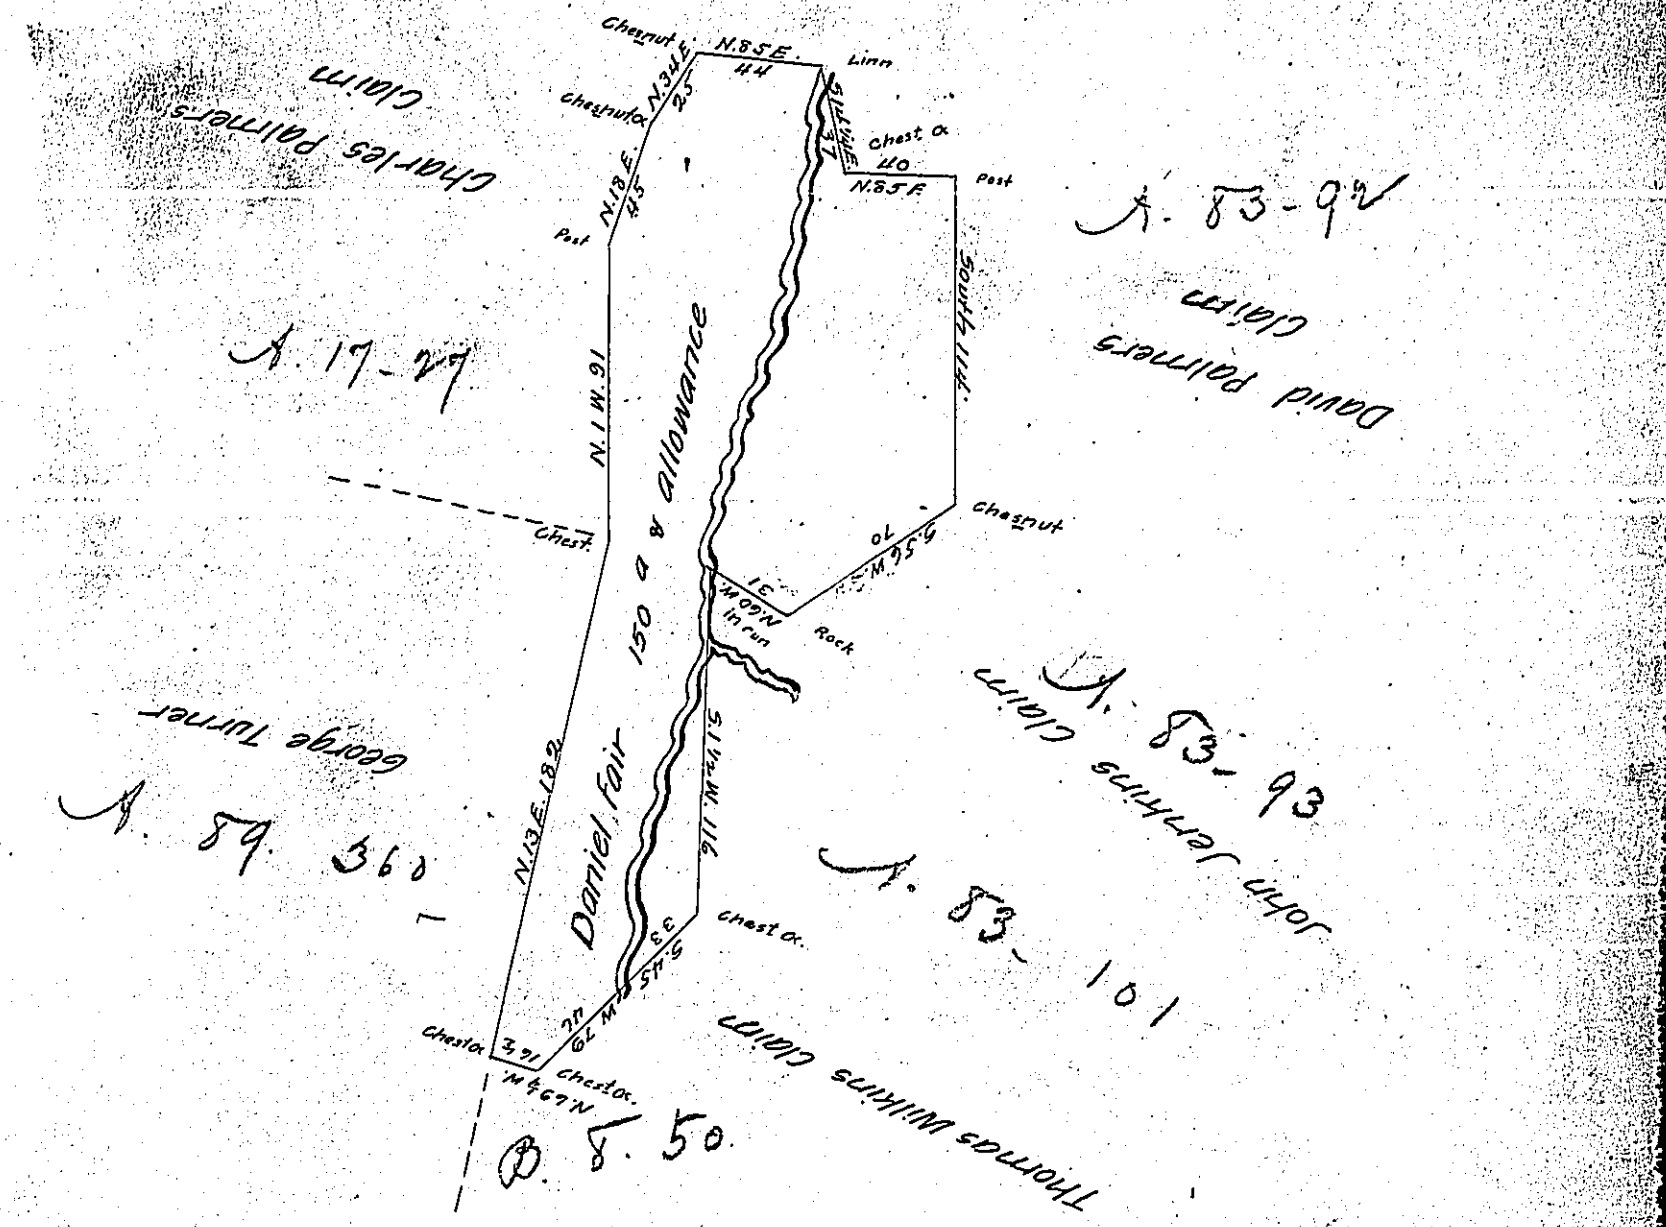

Surveyed 29th May of 1839 & 4th of March 1840 to Daniel Fair the above described tract of one hundred & fifty acres and allowance. Situate in Blacklick township Indiana County adjoining lands surveyed to George Turner and Claims of Charles Palmer John Jenkins Thomas Wilkins and David Palmer by Warrant of the 14th of May 1839

Robert McGee, D.S.

Jacob Sallade Esqr.
Surveyor General

IN TESTIMONY that the above is a copy of the original remaining on file in the Department of Internal Affairs of Pennsylvania, made conformably to an Act of Assembly approved the 16th day of February, 1833, I have hereunto set my Hand and caused the Seal of said Department to be affixed at Harrisburg, this first day of November 1904

Secretary of Internal Affairs.