FORM No. I.

202

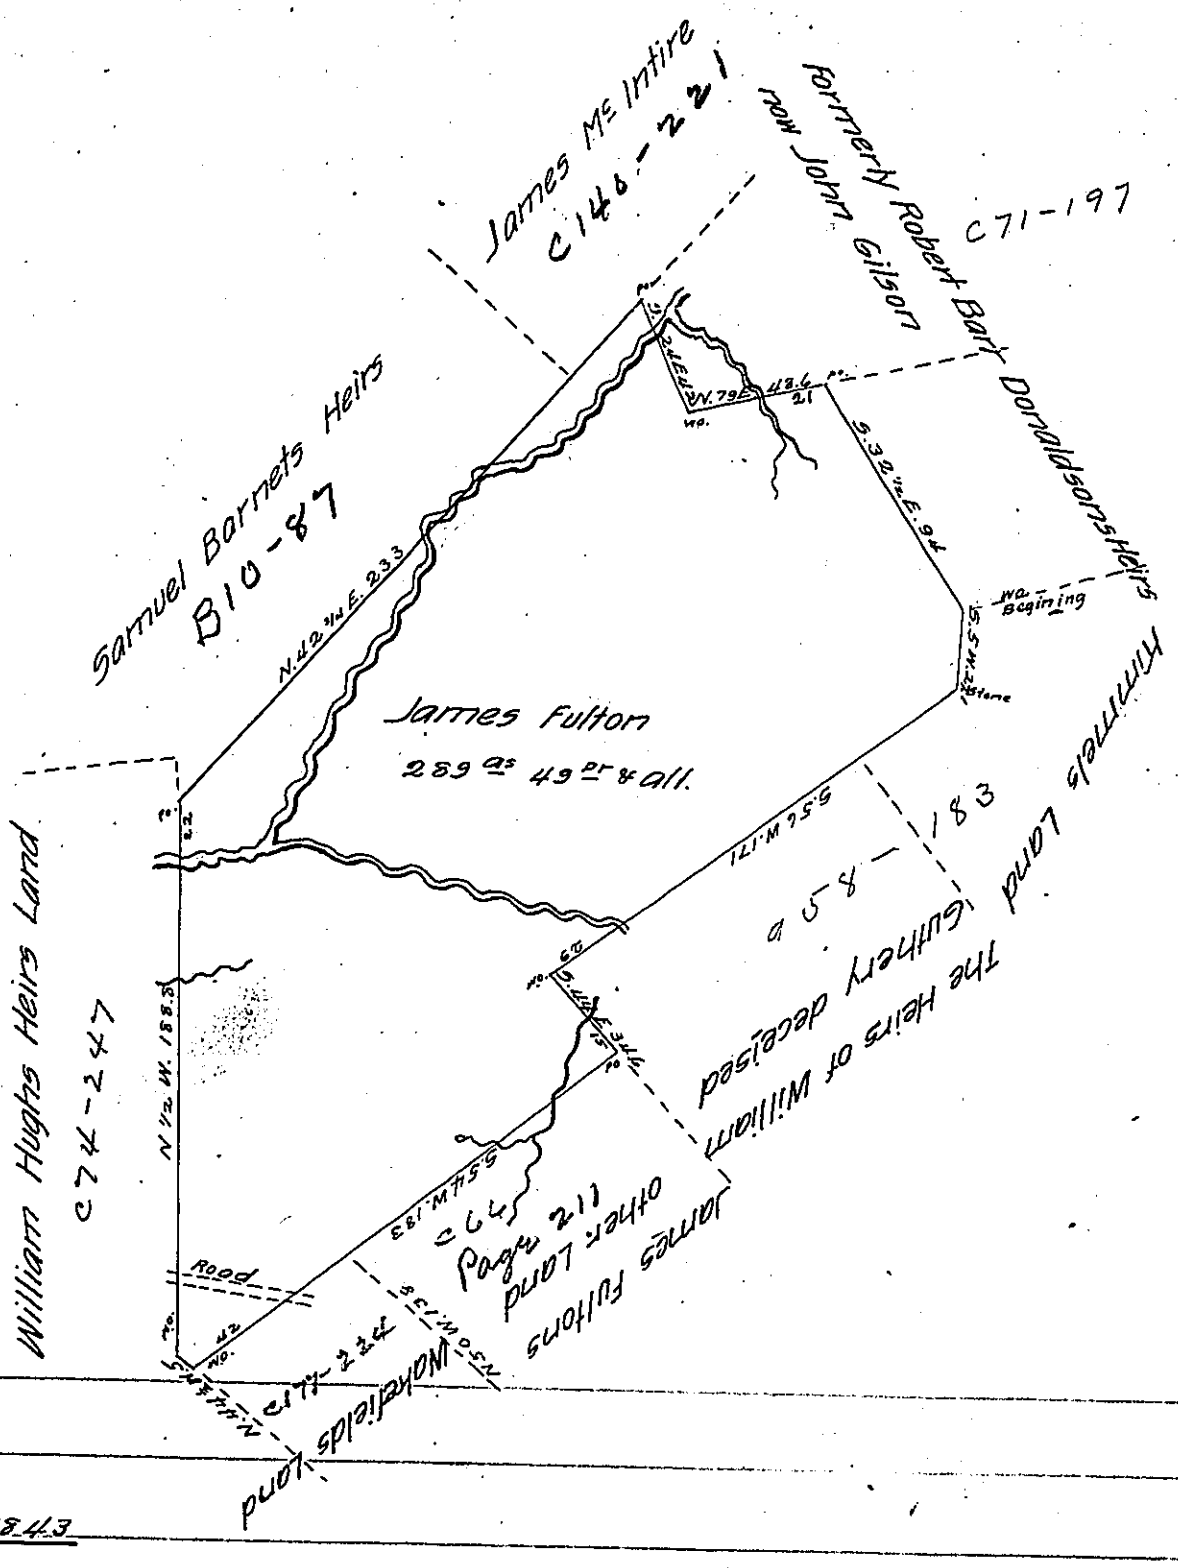

March 30th 1843

Surveyed the above described Tract of Land for the Heirs of James Fulton deceised, in Pursuance of an Order of Resurvey Granted By the Honourable Board of Property of Penna to James Fulton Bearing date the 29th day of January 1819. Situate in Derry township and in the County of Westmoreland Containing Two hundred eighty nine Acres and forty nine perches And the Usual Allowance of Six per Cent & c. Being part of the same tract of land which was Surveyed in pursuance of a Warrant Granted to said James Fulton dated 20th February 1786

George Mechling D.S

To Jacob Sallade Esquire
Surveyor General of Penna

IN TESTIMONY that the above is a copy of the original remaining on file in the Department of Internal Affairs of Pennsylvania, made conformably to an Act of Assembly approved the 16th day of February, 1833, I have hereunto set my Hand and caused the Seal of said Department to be affixed at Harrisburg, this eighth day of December 1904

Secretary of Internal Affairs.