FORM No. I.

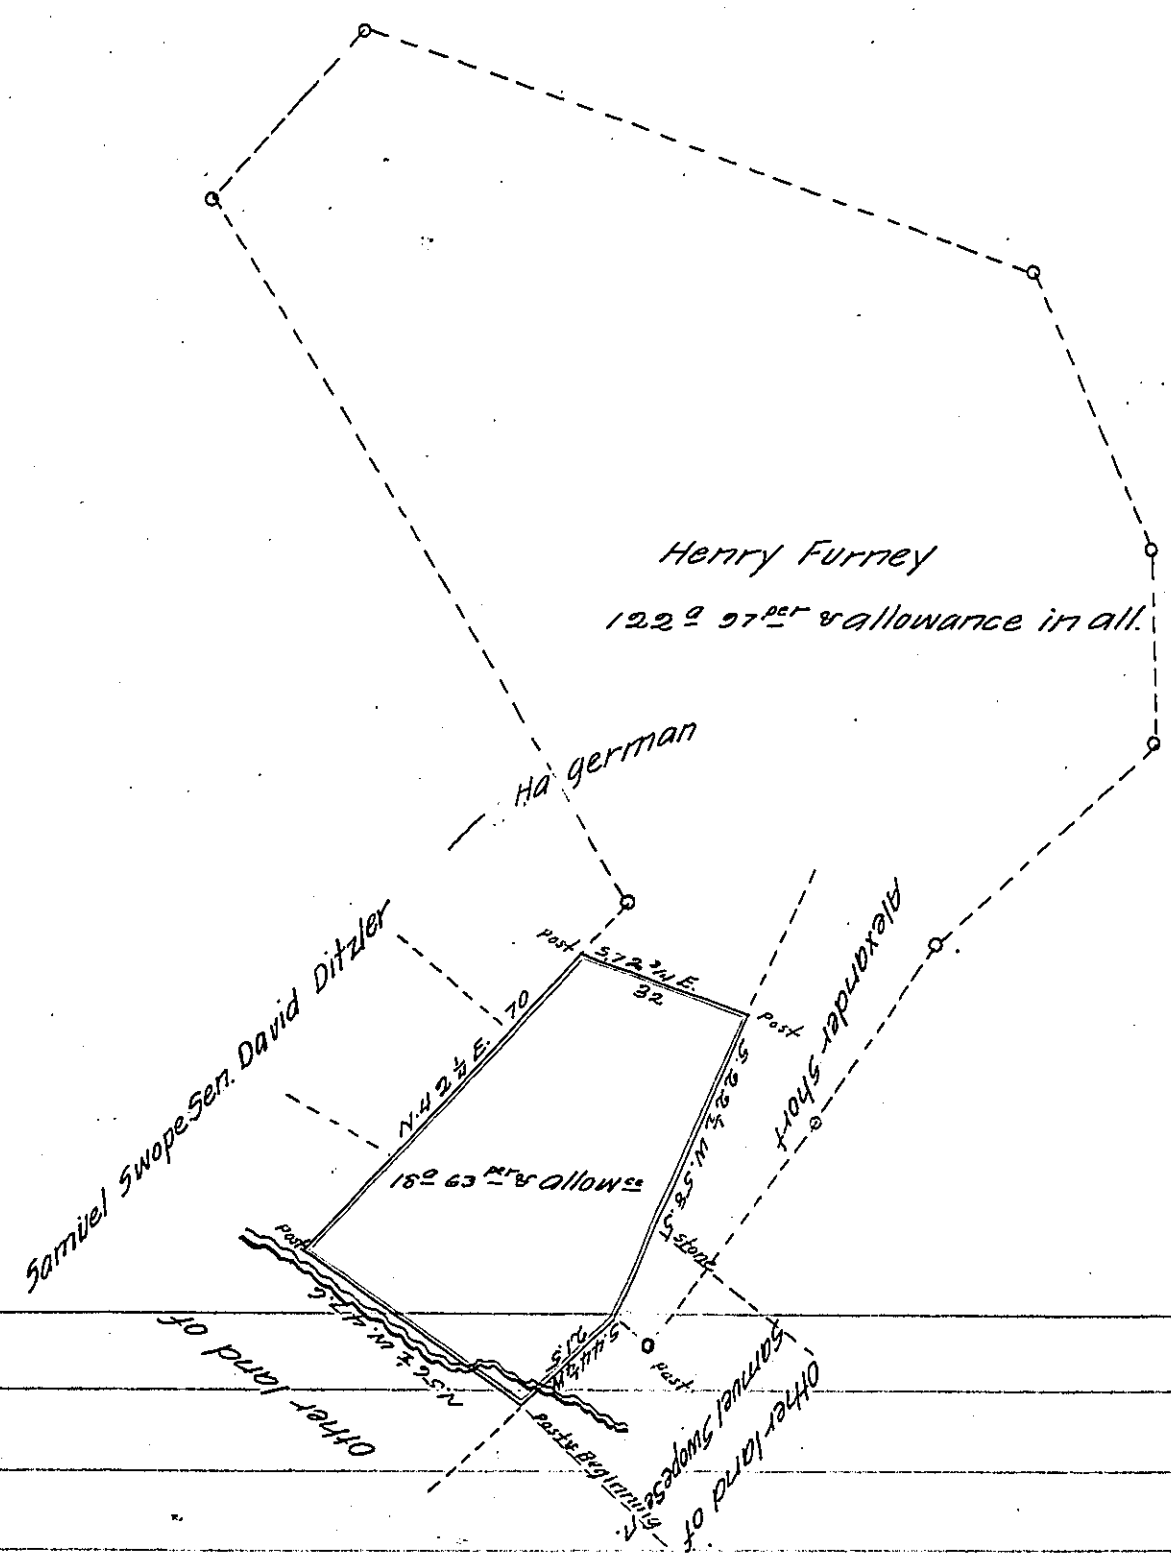

Draft of a tract of land situate in Mountpleasant Township Adams County surveyed Dec. 24th & 25th 1860 for Samuel Durboraw, Committee of the Person and Estate of Samuel Swope Sen. It being part of a tract of Land Warranted to Henry Furney on the nineteenth day of Oct. 1774, and containing Eighteen Acres and sixty three perches and Allowance, and Improved about sixty years, from the best information I can obtain

per John G. Brinkerhoff C.S.

To Hon. William H. Keim S.G.

IN TESTIMONY that the above is a copy of the original remaining on file in the Department of Internal Affairs of Pennsylvania, made conformably to an Act of Assembly approved the 16th day of February, 1833, I have hereunto set my Hand and caused the Seal of said Department to be affixed at Harrisburg, this twenty first *day of* December *19*04

Lyman D. Brown

Secretary of Internal Affairs.