FORM No. I.

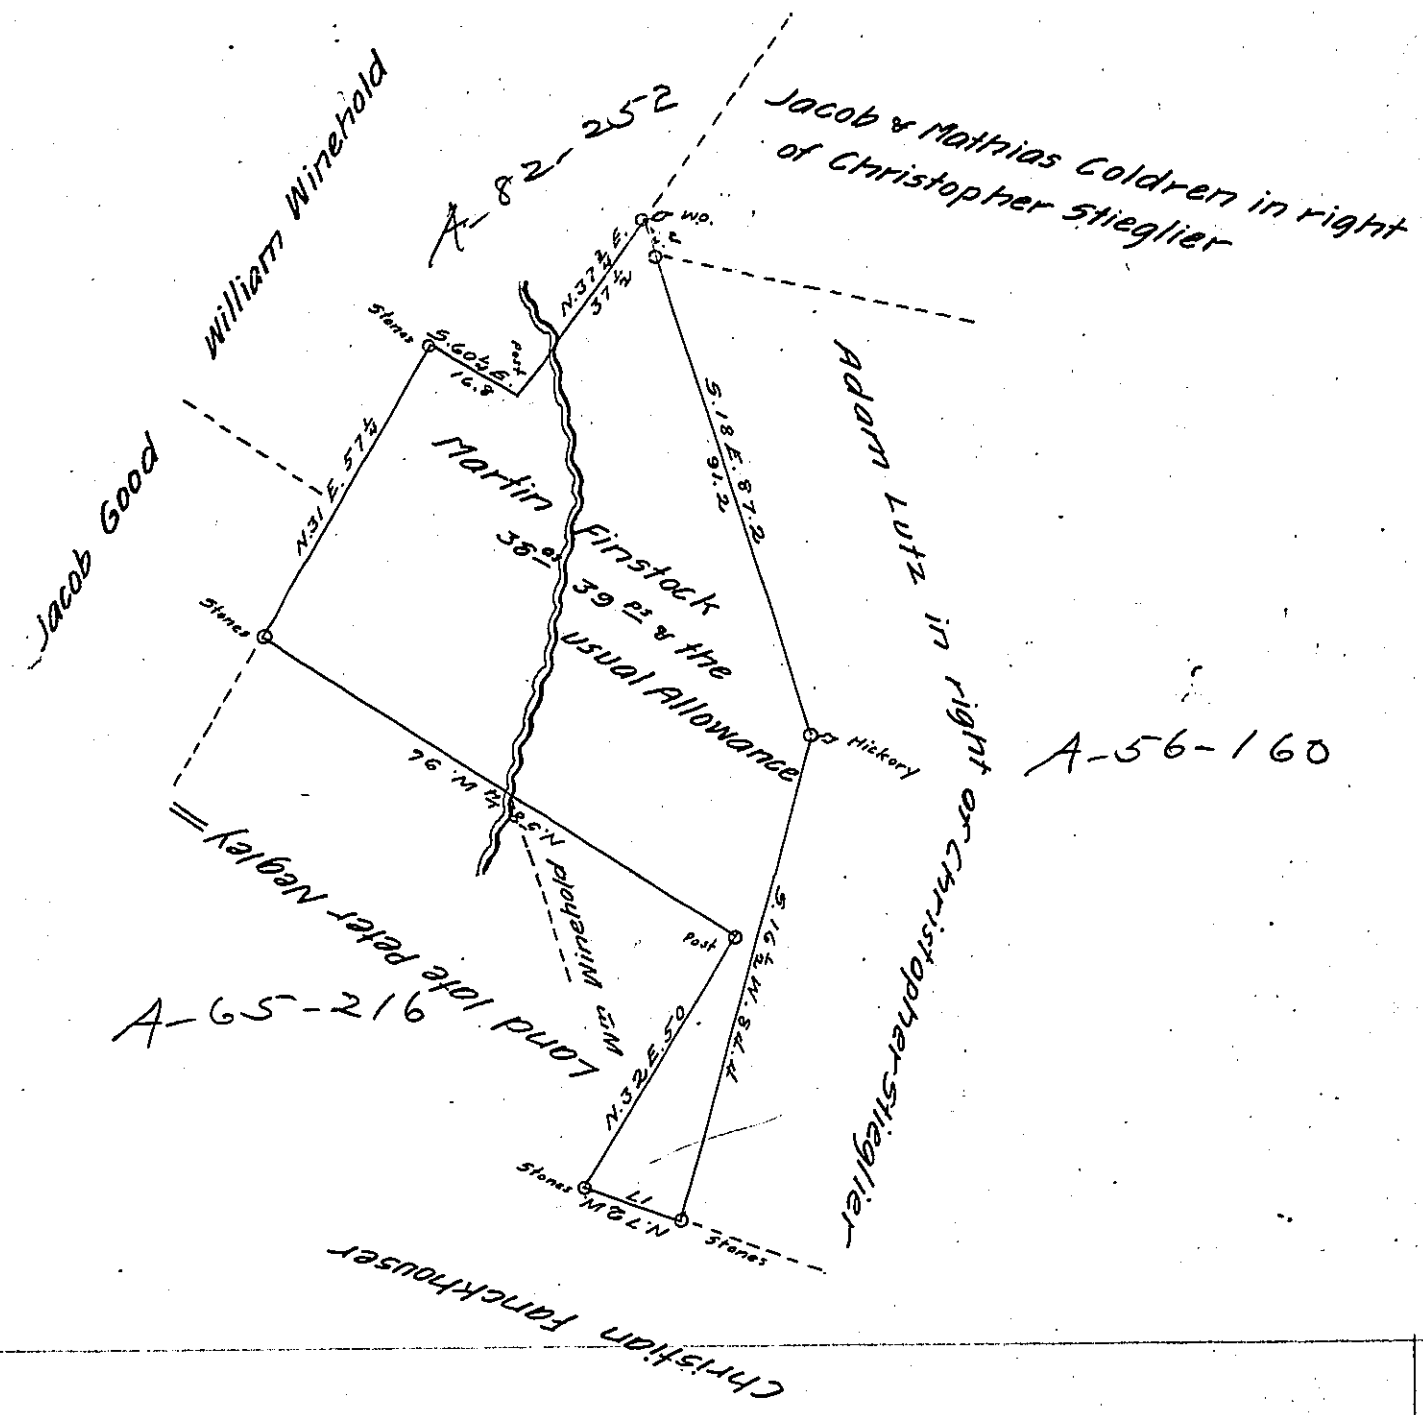

A draught of a Tract of Land situate in Brecknock Township in the County of Lancaster containing Thirty eight acres and thirty nine perches and the usual Allowance of six per Cent for roads &c. Surveyed the 2nd day of September 1829, for William Winehold In Pursuance of a Warrant dated the 2nd day of June 1756 Granted to Martin Finstock

pr. Jacob Hibshman D.S.

To Gabriel Hiester Esqr
Surveyor General

IN TESTIMONY that the above is a copy of the original remaining on file in the Department of Internal Affairs of Pennsylvania, made conformably to an Act of Assembly approved the 16th day of February, 1833, I have hereunto set my Hand and caused the Seal of said Department to be affixed at Harrisburg,

this twenty second day of December 1904

Secretary ~~of Internal Affairs~~.