FORM No. I.

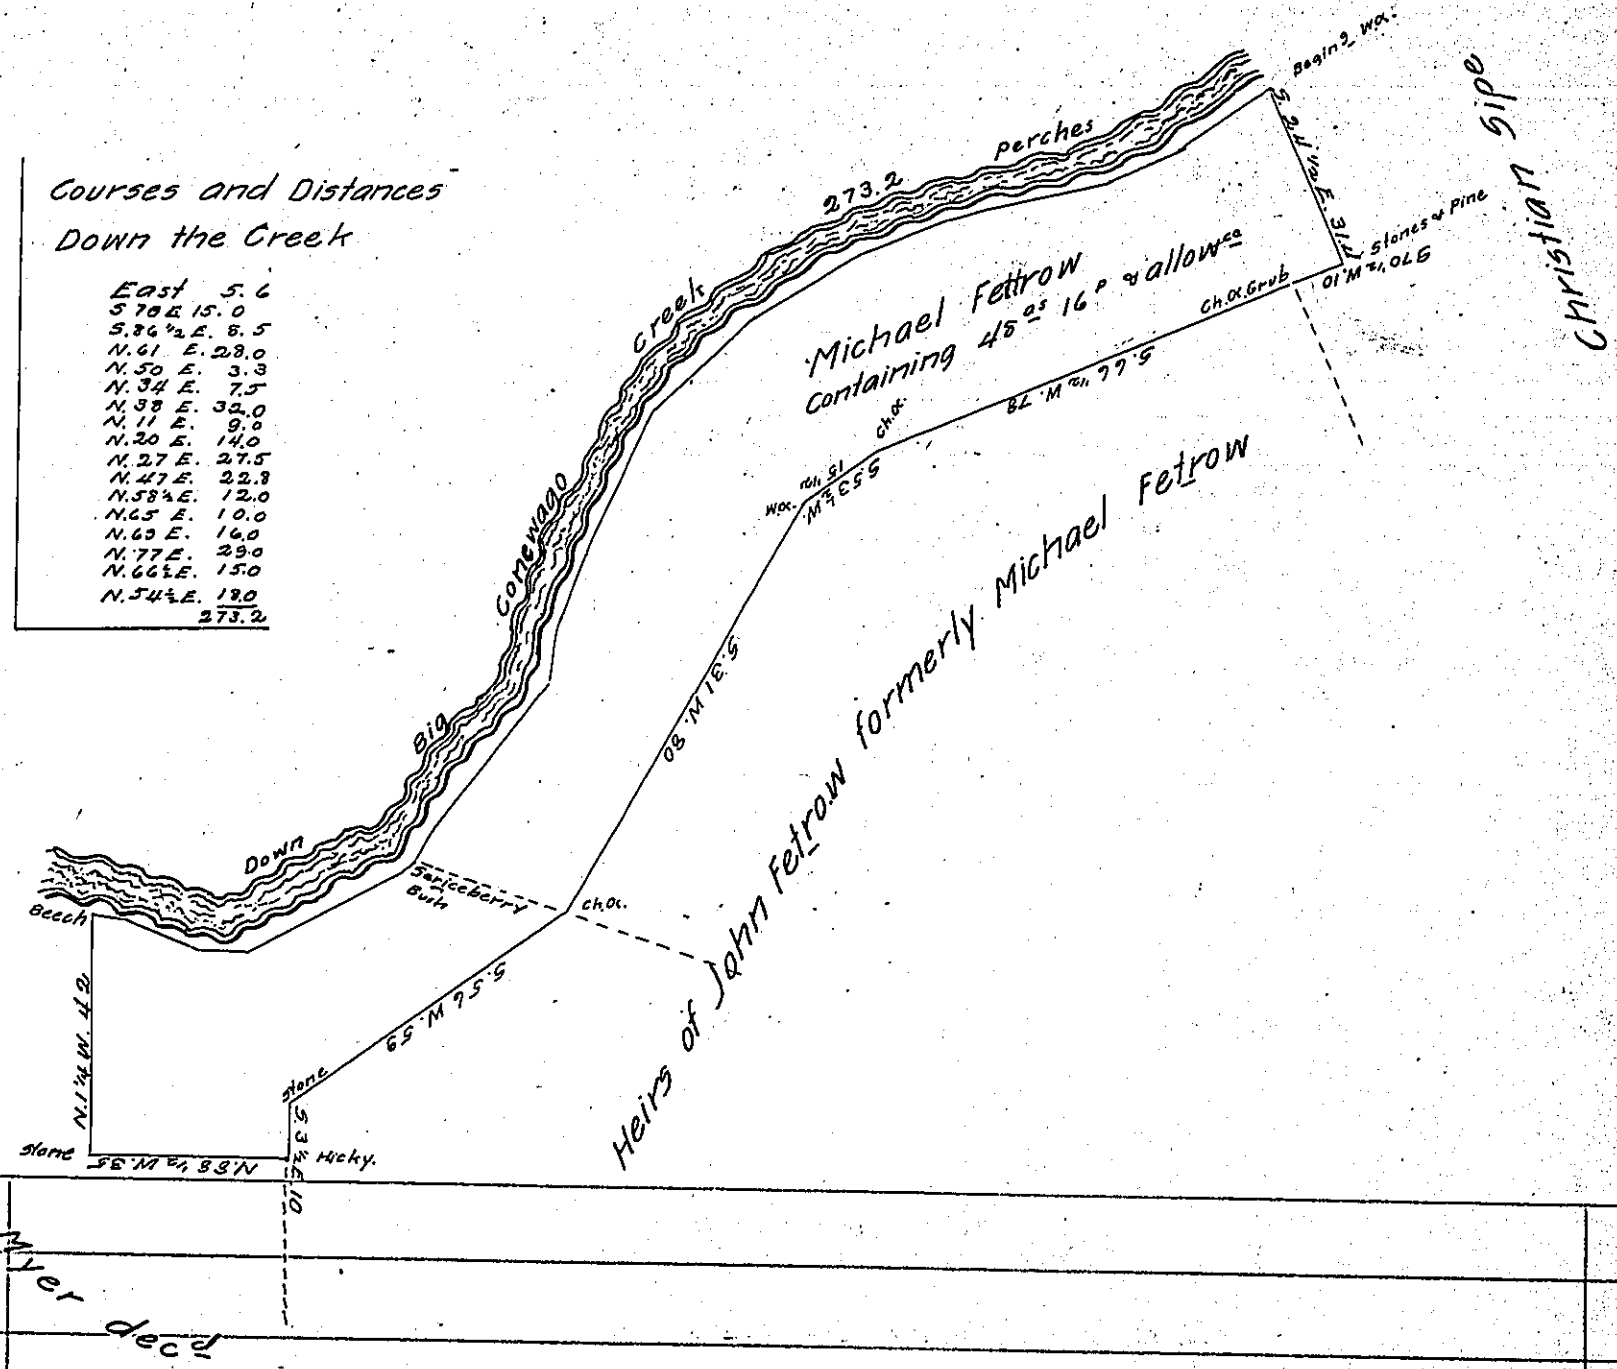

Situate in Conewago (late Newbury) township in the County of York Containing as above set forth 48 as 16 ps and allowance of six per cent & ca Surveyed on the 23d day of September 1825 in pursuance of a Warrant granted to Michael Fettrow for 50 as dated the 17th day of October 1818

per Danl Small D.S.

Note The Heirs of John Fettrow claim all the land included in the above Survey from the serviceberry bush down the creek by virtue of their prior improvement, leaving a balance of 13 as 79 ps unclaimed

The improvement consisted at the time of surveying of some cleared land

To Gabriel Hiester Jr Esqr
Surveyor General

D. Small D.S.

IN TESTIMONY that the above is a copy of the original remaining on file in the Department of Internal Affairs of Pennsylvania, made conformably to an Act of Assembly approved the 16th day of February, 1833, I have hereunto set my Hand and caused the Seal of said Department to be affixed at Harrisburg, this twenty second day of September 1904

George R. Prowry

Secretary of Internal Affairs