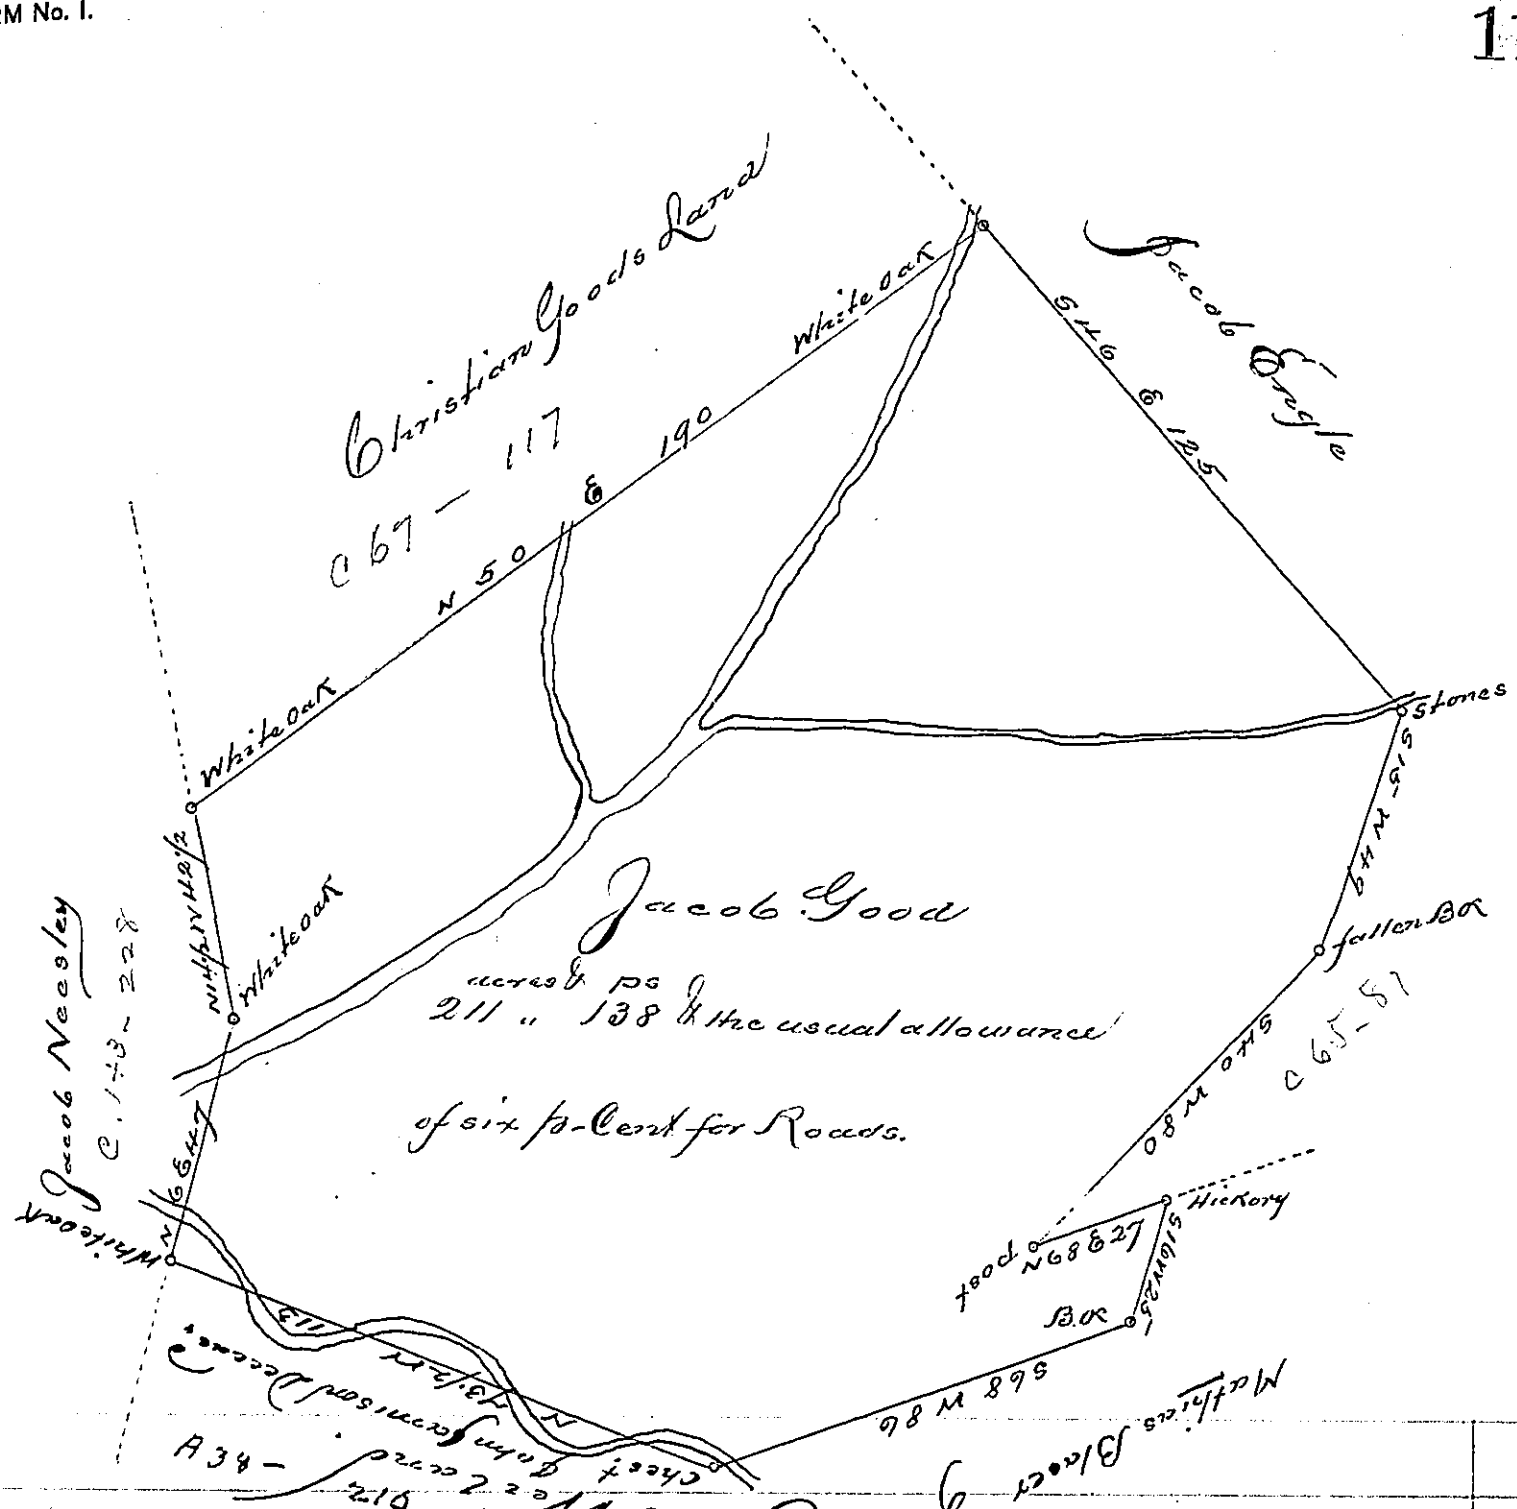

A Draught of a Tract of Land situate in Donegal Township in the County of Lancaster, Containing Two hundred & eleven acres and one hundred and thirty eight perches and the usual allowance of six p. Cent for Roads &c — Resurveyed the 23rd day of July A.D. 1784 by Bartrem Galbraith Deputy Surveyor, By Warrant granted unto Jacob Good dated the 5th day of July A.D. 1745, Taken from Bartrem Galbraiths field notes, Remaining in my Office August the 25th A.D. 1809

Pr. Jacob Hibshman D.S.

To Andrew Porter Esq.
Surveyor General

IN TESTIMONY that the above is a copy of the original remaining on file in the Department of Internal Affairs of Pennsylvania, made conformably to an Act of Assembly approved the 16th day of February, 1833, I have hereunto set my Hand and caused the Seal of said Department to be affixed at Harrisburg, this twenty first day of November 1904

George D. Rambo

Secretary of Internal Affairs.