FORM No. 1.

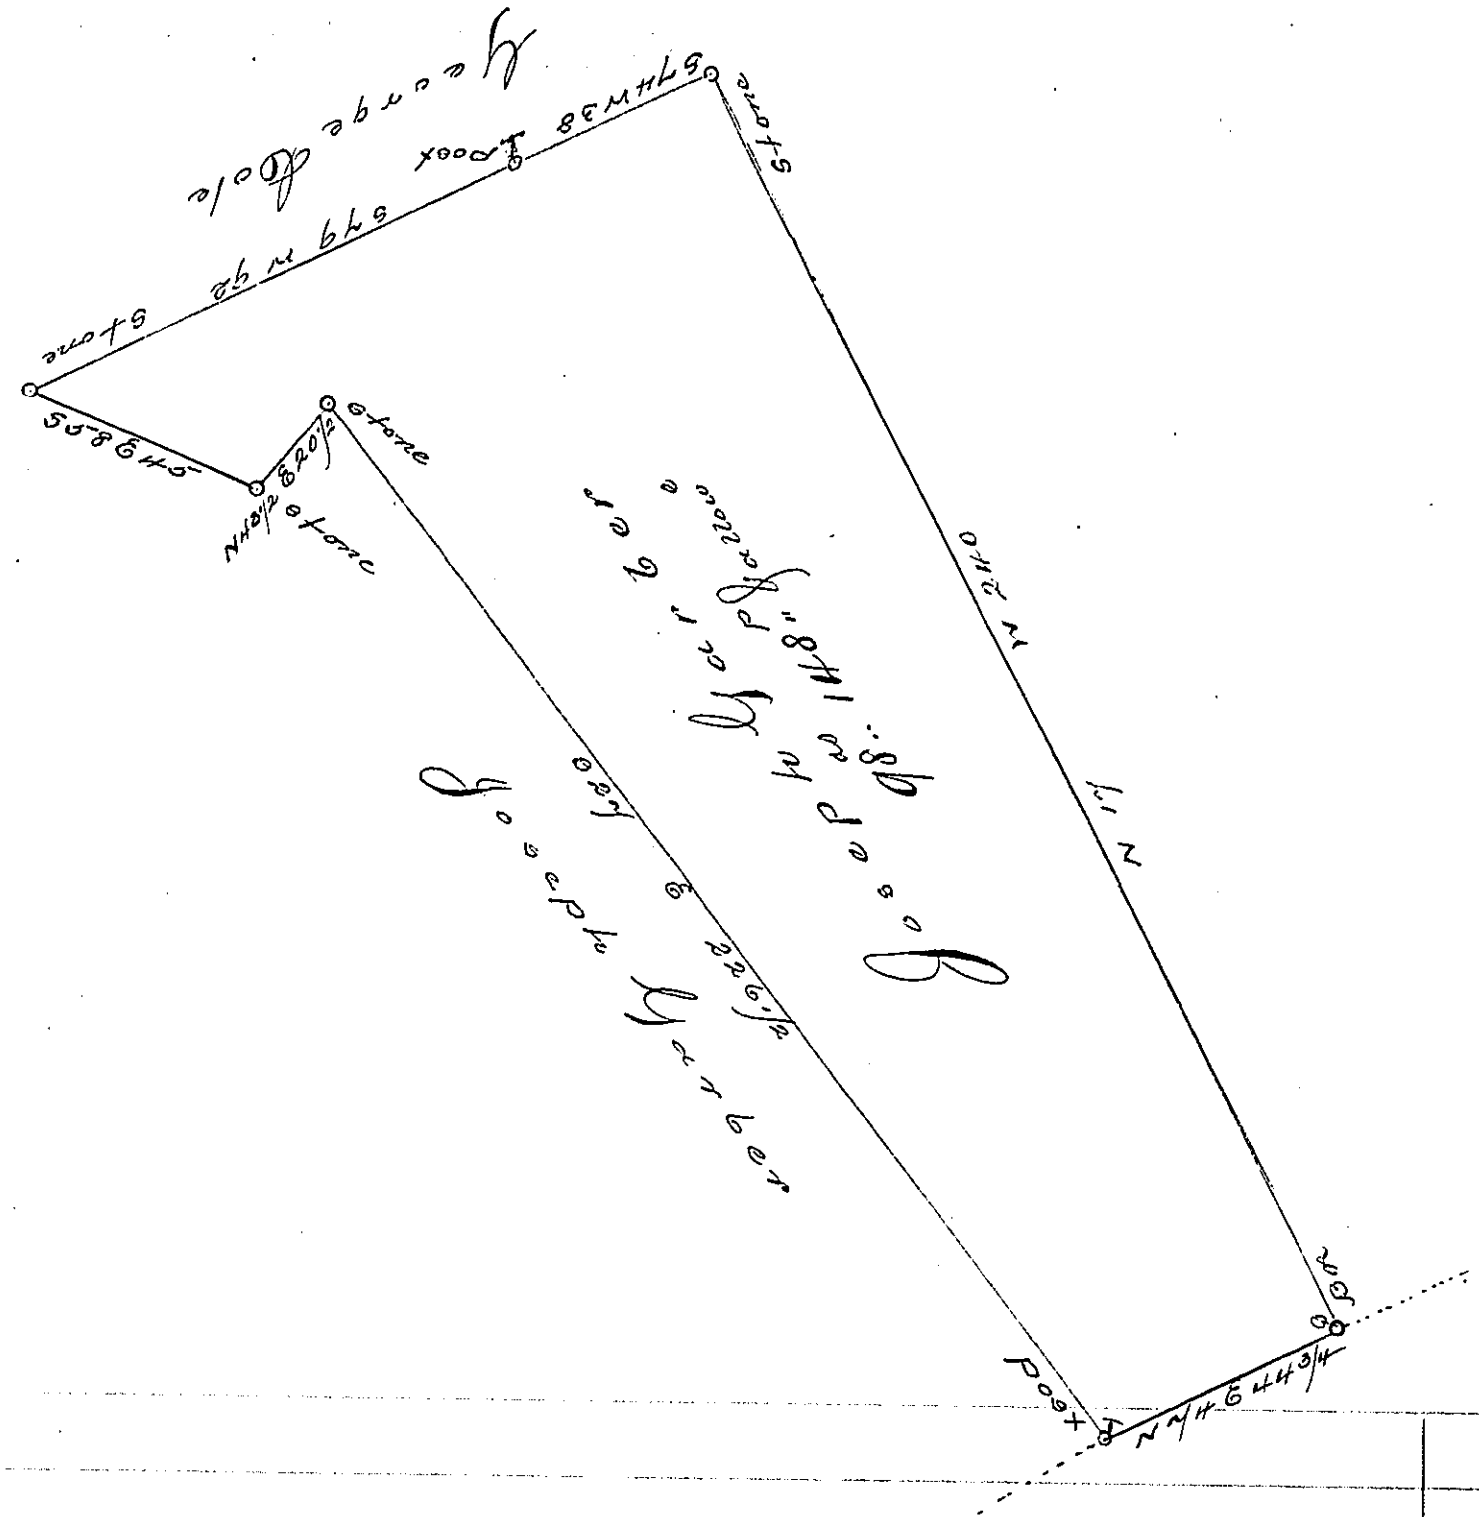

Draught of a tract of Land Situate in Cumrin Township Berks County Containing ninety eight acres and one hundred and forty eight perches and allowance of six per Cent for Roads &c. part of a larger Tract Surveyed unto Joseph Garber in pursuance of a Warrant dated the 10th April 1767 Resurveyed & divided August 1st 1809.

To Andrew Porter Esqr.
Surv. Gen! Penna

Wm. John M Hyneman D.S.

IN TESTIMONY that the above is a copy of the original remaining on file in the Department of Internal Affairs of Pennsylvania, made conformably to an Act of Assembly approved the 16th day of February, 1833, I have hereunto set my Hand and caused the Seal of said Department to be affixed at Harrisburg, this Thirty first *day of* October *1904.*

Isaac B. Brown
Secretary of Internal Affairs.