FORM No. 1.



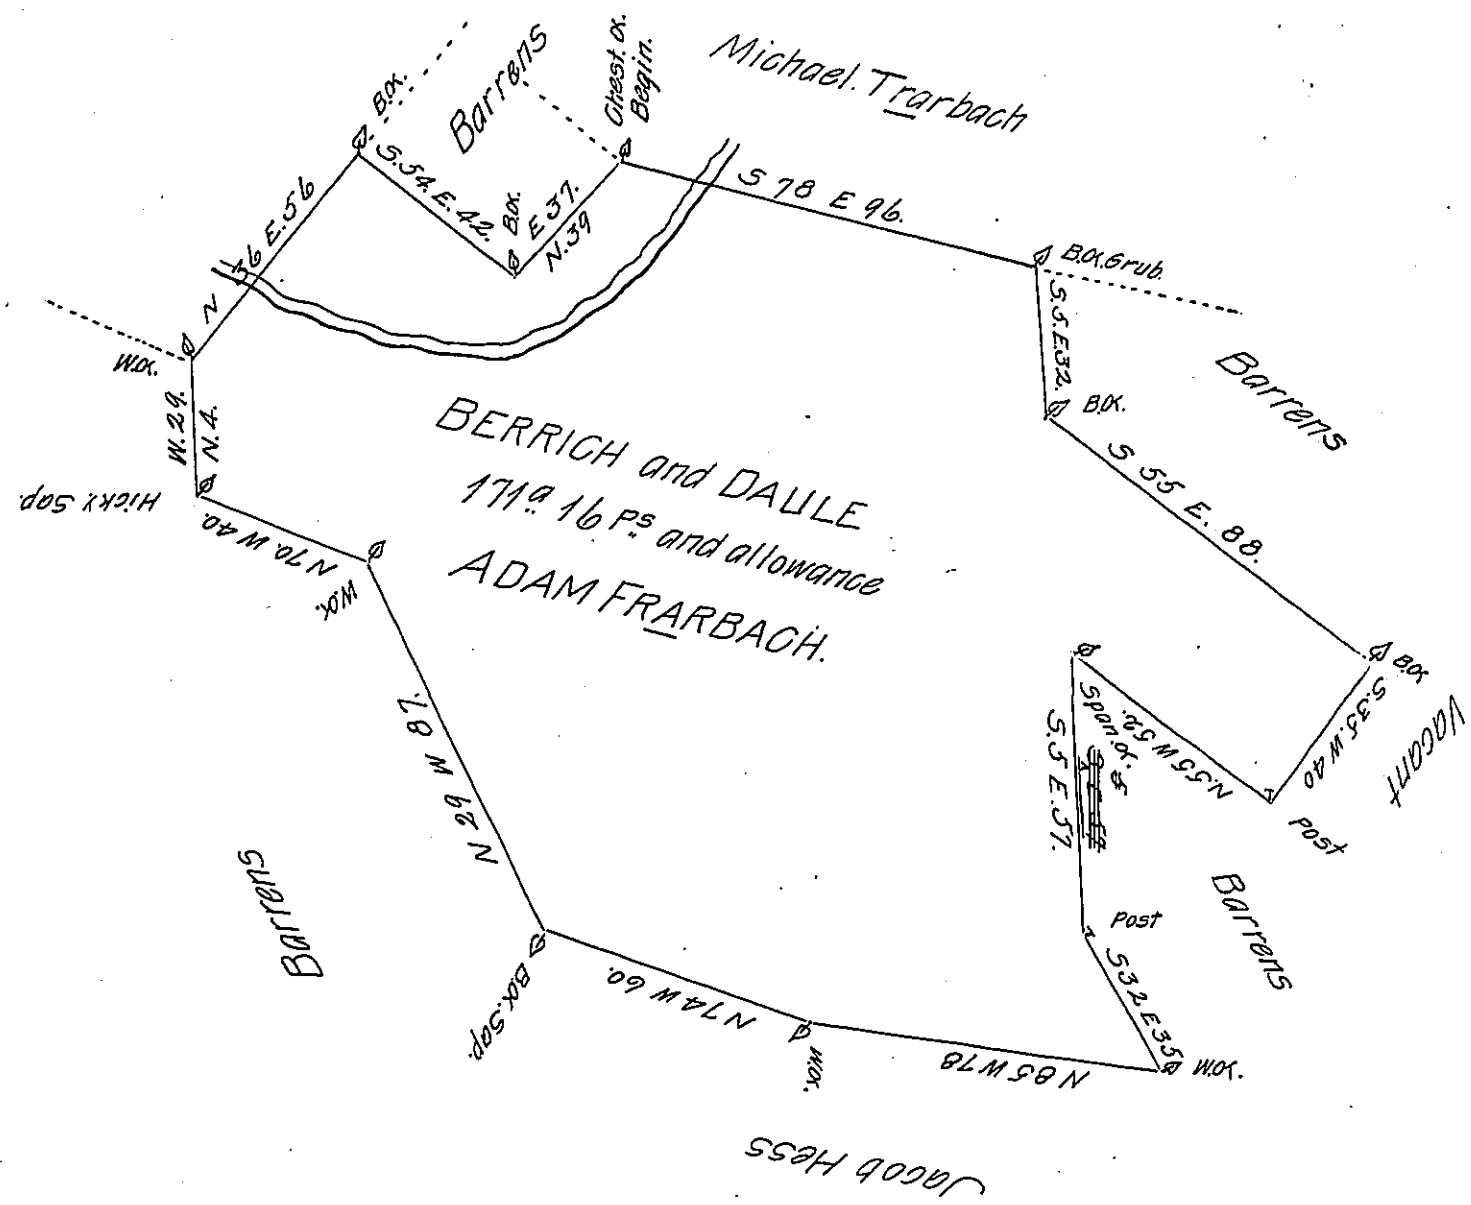


In Pursuance of the Application No. 4664* there was Surveyed for Adam Frorebach on the 8th of the 3rd Month 1769 the Above Described Tract of Land Situate In Shrewsberry Township York County Improved 4 Years

P.— Wm. Matthews D.Y.S.r

To Jno. Lukens Esq.r
Surv.r Gen.l

* dated 28 Dec.r 1767.

*IN TESTIMONY that the above is a copy of the original remaining on file in the Department of Internal Affairs of Pennsylvania, made conformably to an Act of Assembly approved the 16th day of February, 1833, I have hereunto set my Hand and caused the Seal of said Department to be affixed at Harrisburg, this* tenth *day of* January *1905.*

Isaac B. Brown
*Secretary of Internal Affairs.*