FORM No. I.

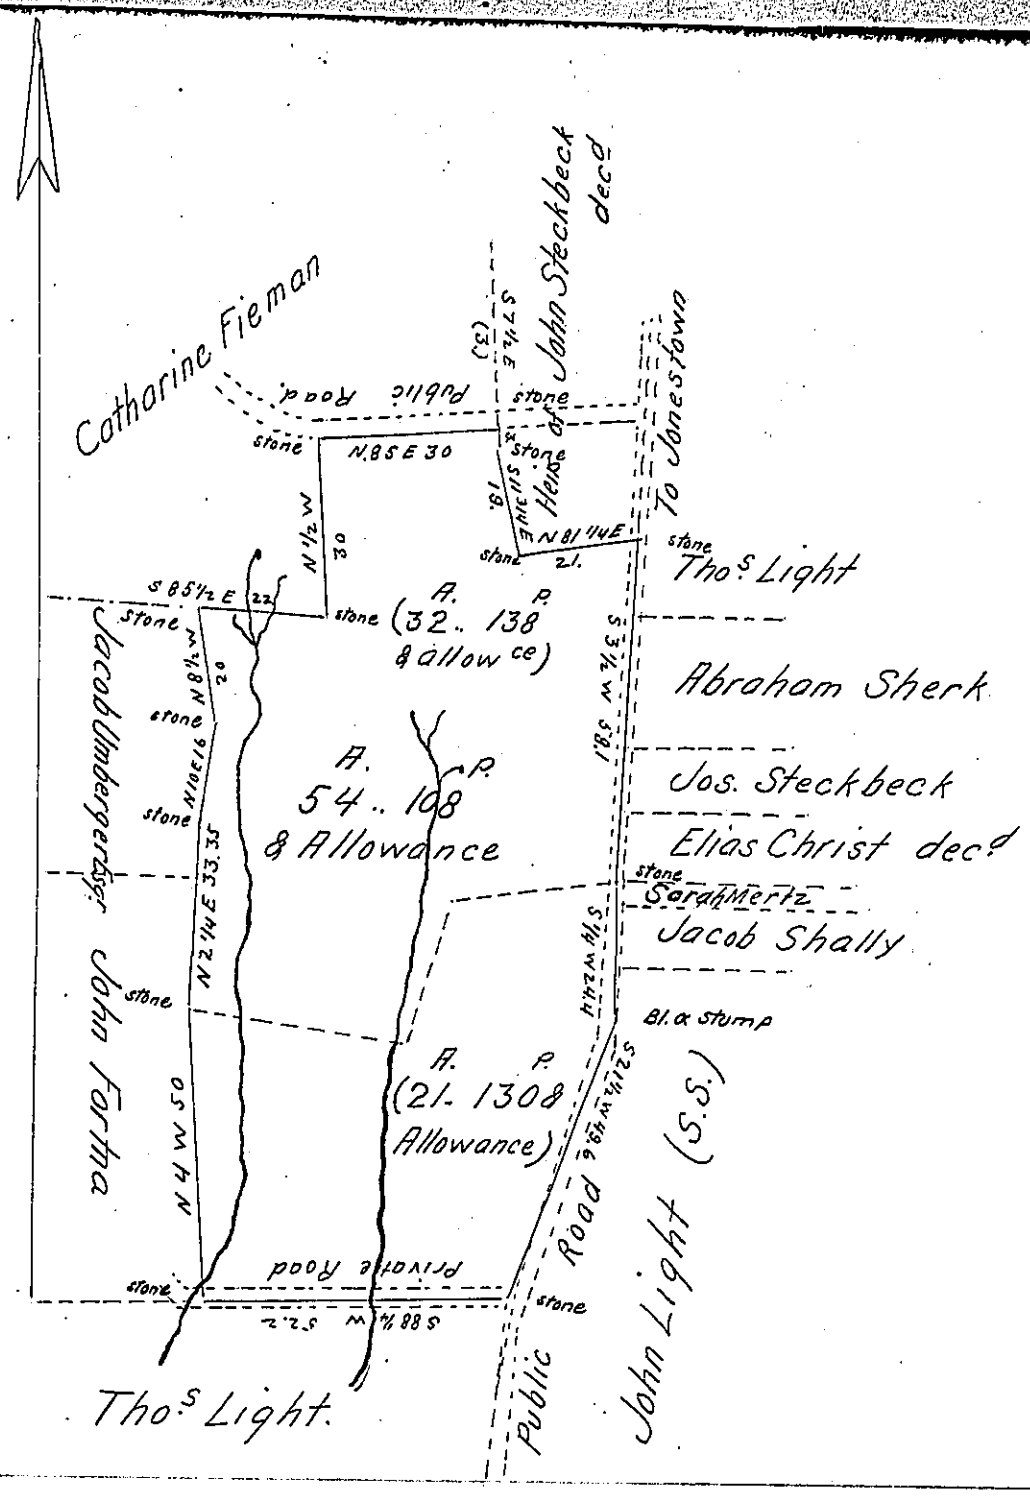

A Draft of a Tract of Land Situate in North Lebanon township Lebanon County Containing Fifty four Acres and one hundred and eight perches and allowance of Six per Cent for Roads &c. Surveyed Feby 3rd 1851. for John A. Imhoff. for the purpose of having the Same Patented. Being part of 137as 88^ps and allow^ce Surveyed on a Warrant dated June 23^d 1768 to Curtis & Peter Grubb.

To John Loporte Esqr
Surveyor General of Penn^a

Jona Brunner Depty
S. of Lebanon
County.

IN TESTIMONY that the above is a copy of the original remaining on file in the Department of Internal Affairs of Pennsylvania, made conformably to an Act of Assembly approved the 16th day of February, 1833, I have hereunto set my Hand and caused the Seal of said Department to be affixed at Harrisburg, this tenth *day of* January *1905.*

Secretary of Internal Affairs.