FORM No. I.

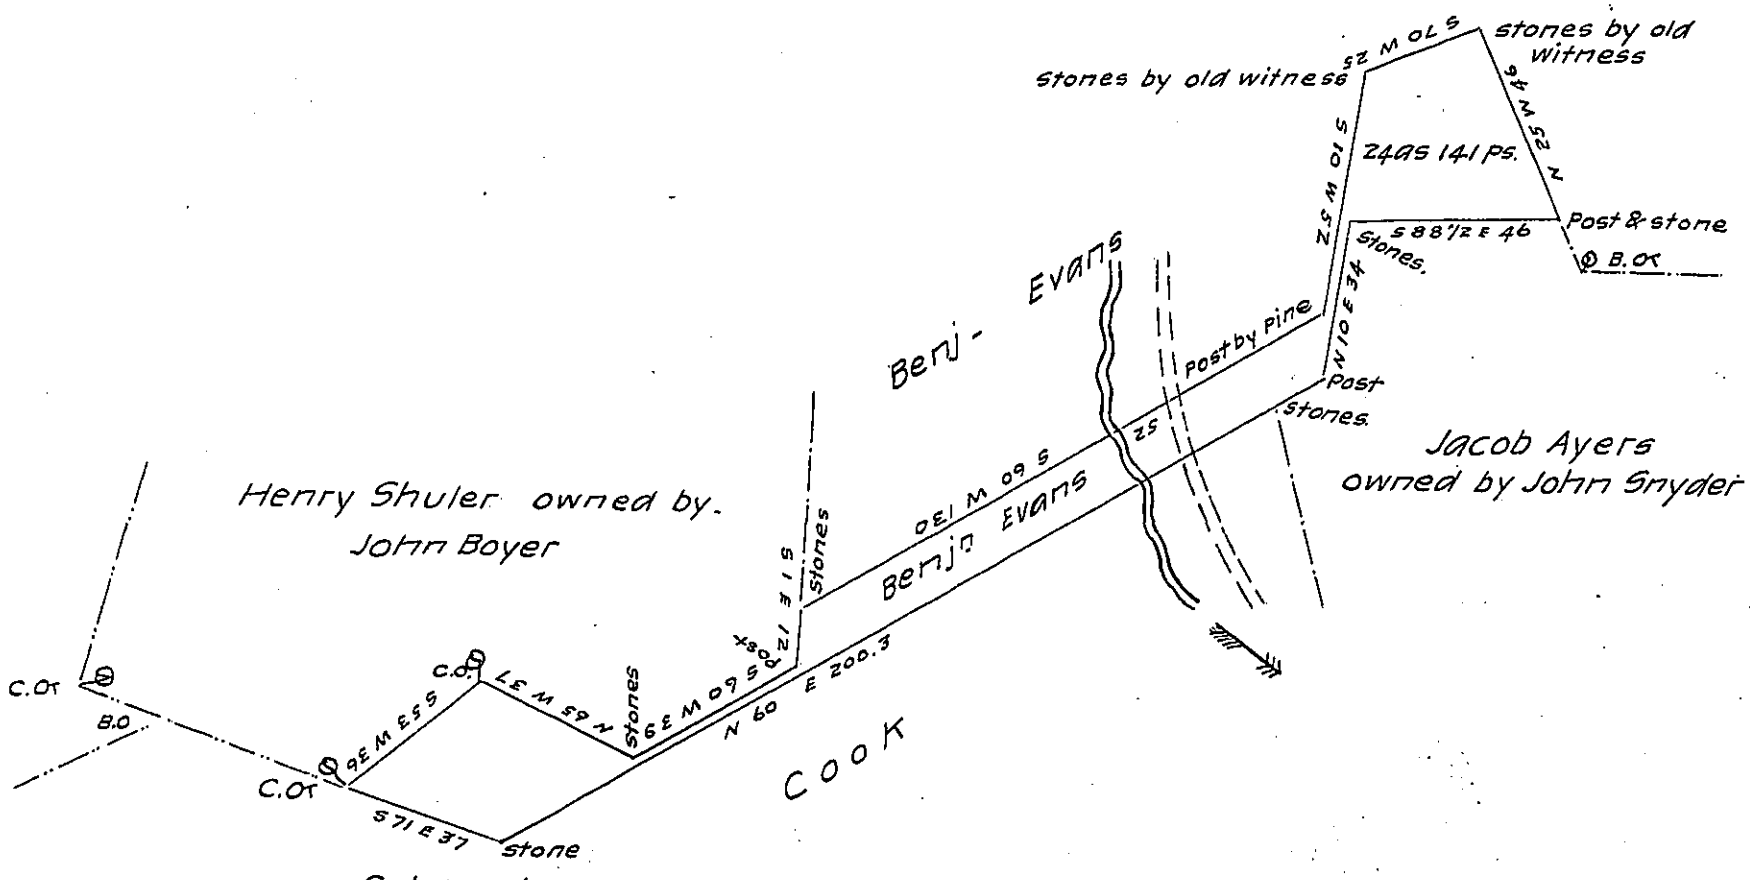

Surveyed the above discribed Tract of Land containing Twenty four acres and one hundred and forty one perches and allowance of six per cent for Roads &c. Situate in Muncy Township Lycoming County for Benjamine Evans, on the 13" day of August A.D. 1875, in persuance of a warrant granted to him for Fifteen acres of land on the 28" day of May, 1875

J.S. Laird

Hon. William Mc Candless — County Surveyor for

Secretary of Internal Affairs — Lycoming

IN TESTIMONY that the above is a copy of the original remaining on file in the Department of Internal Affairs of Pennsylvania, made conformably to an Act of Assembly approved the 16th day of February, 1833, I have hereunto set my Hand and caused the Seal of said Department to be affixed at Harrisburg, this tenth day of November 1904

Secretary of Internal Affairs.