FORM No. I.

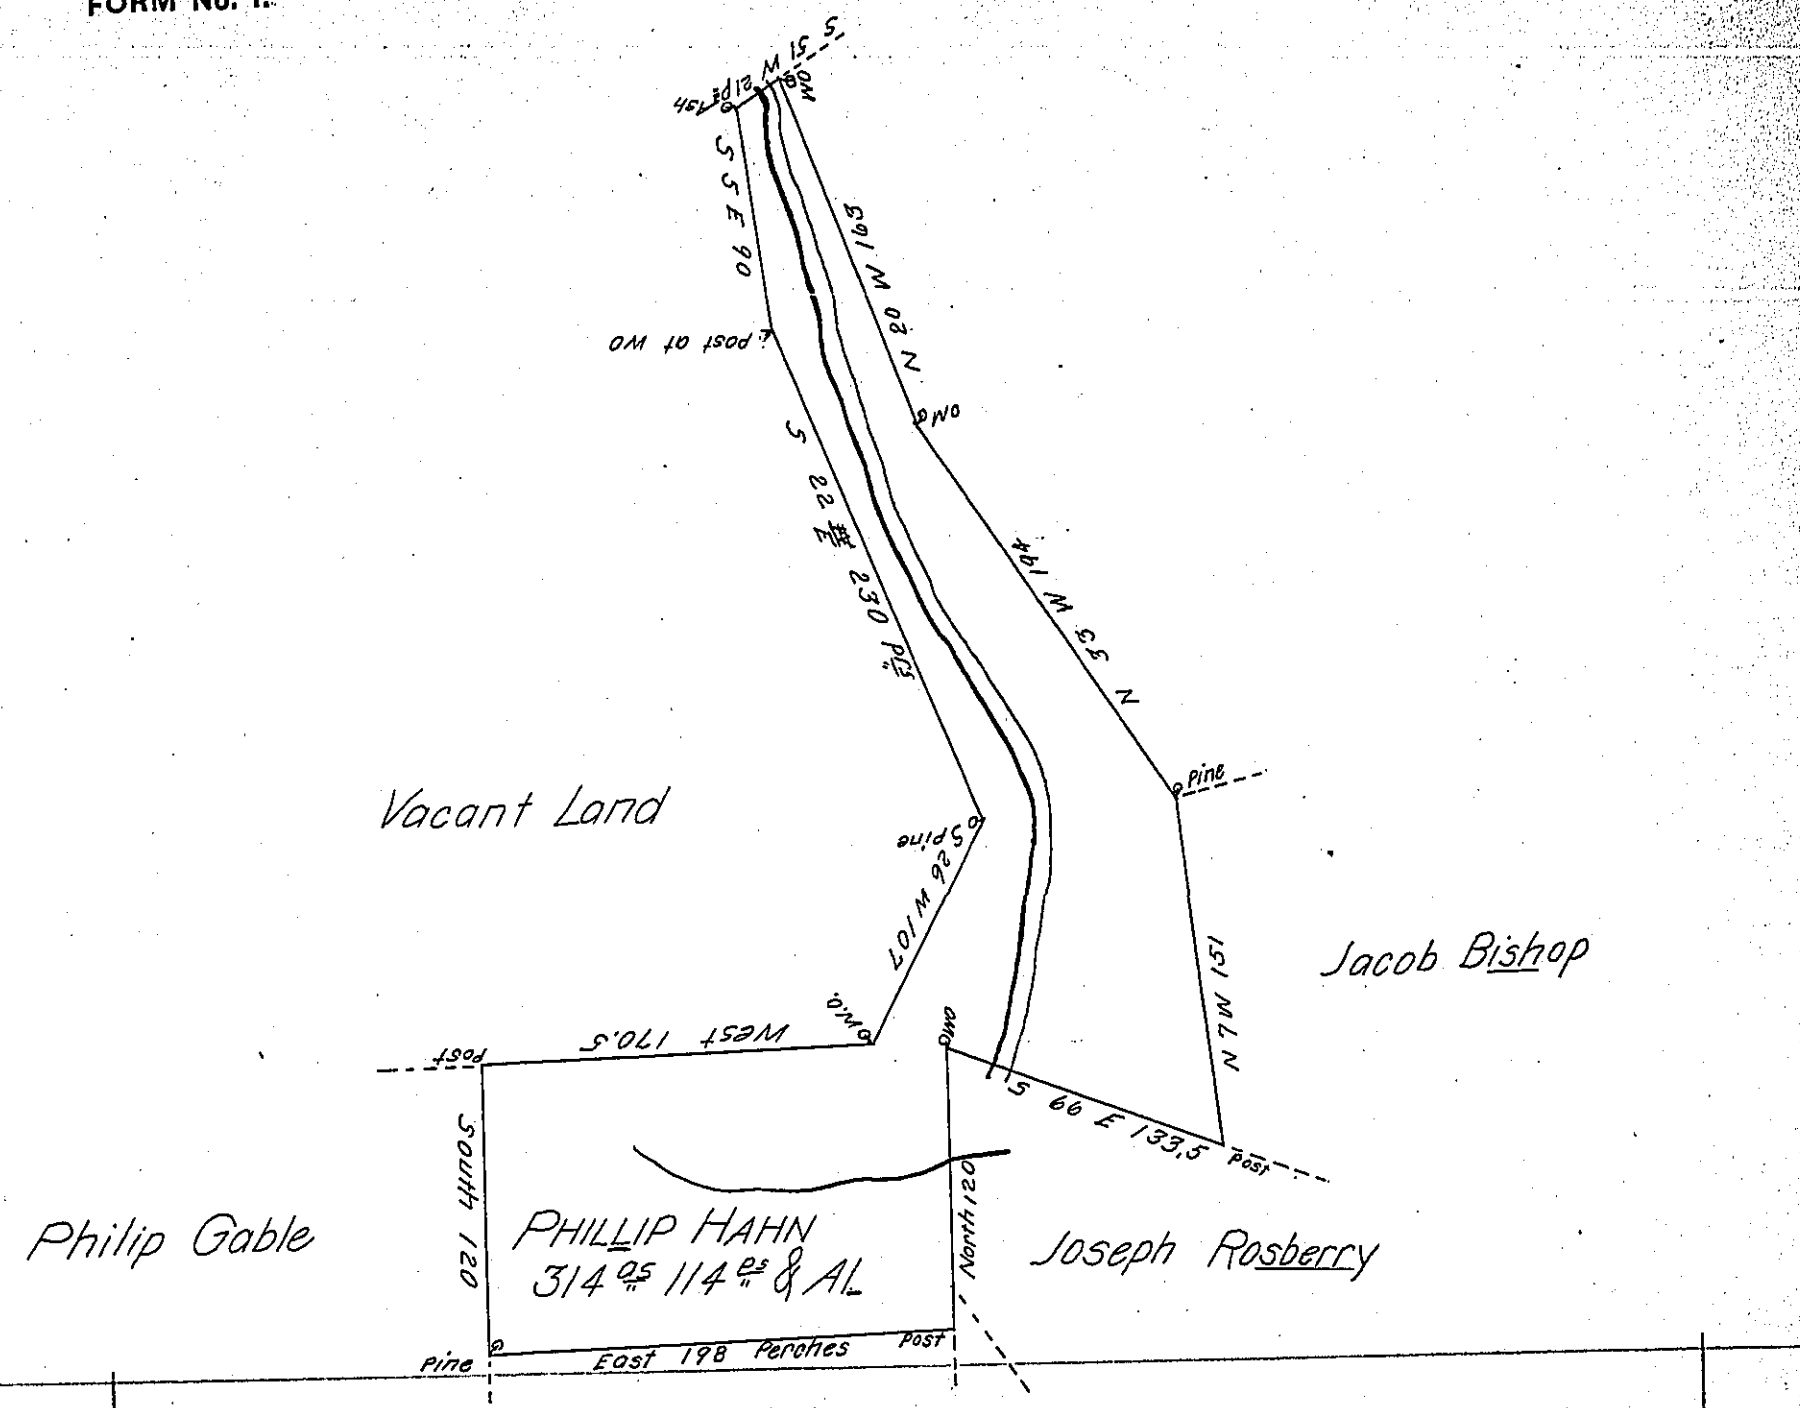

By Virtue of a Warrant dated 28th November 1774 Was Surveyed the 1st day of April 1775 Unto Philip Hahn the above described Tract of Land containing three hundred & fourteen Acres and one hundred & fourteen perches & the usual Allowance Situated near the first forks of fishing creek adjoining Land of Joseph Rosebury Jacob Beishop & Philip Gable in Wioming Township North bd County By Lewis Lewis then D.S. for Charles Lukens Esqr Certifyd this 15th Novbr 1784

By Wm Montgomery D.S.

To John Lukens Esqr
Surveyor General

IN TESTIMONY that the above is a copy of the original remaining on file in the Department of Internal Affairs of Pennsylvania, made conformably to an Act of Assembly approved the 16th day of February, 1833, I have hereunto set my Hand and caused the Seal of said Department to be affixed at Harrisburg, this ninth *day of* March *1905*

Isaac B Brown

Secretary of Internal Affairs.