FORM No. I.

251

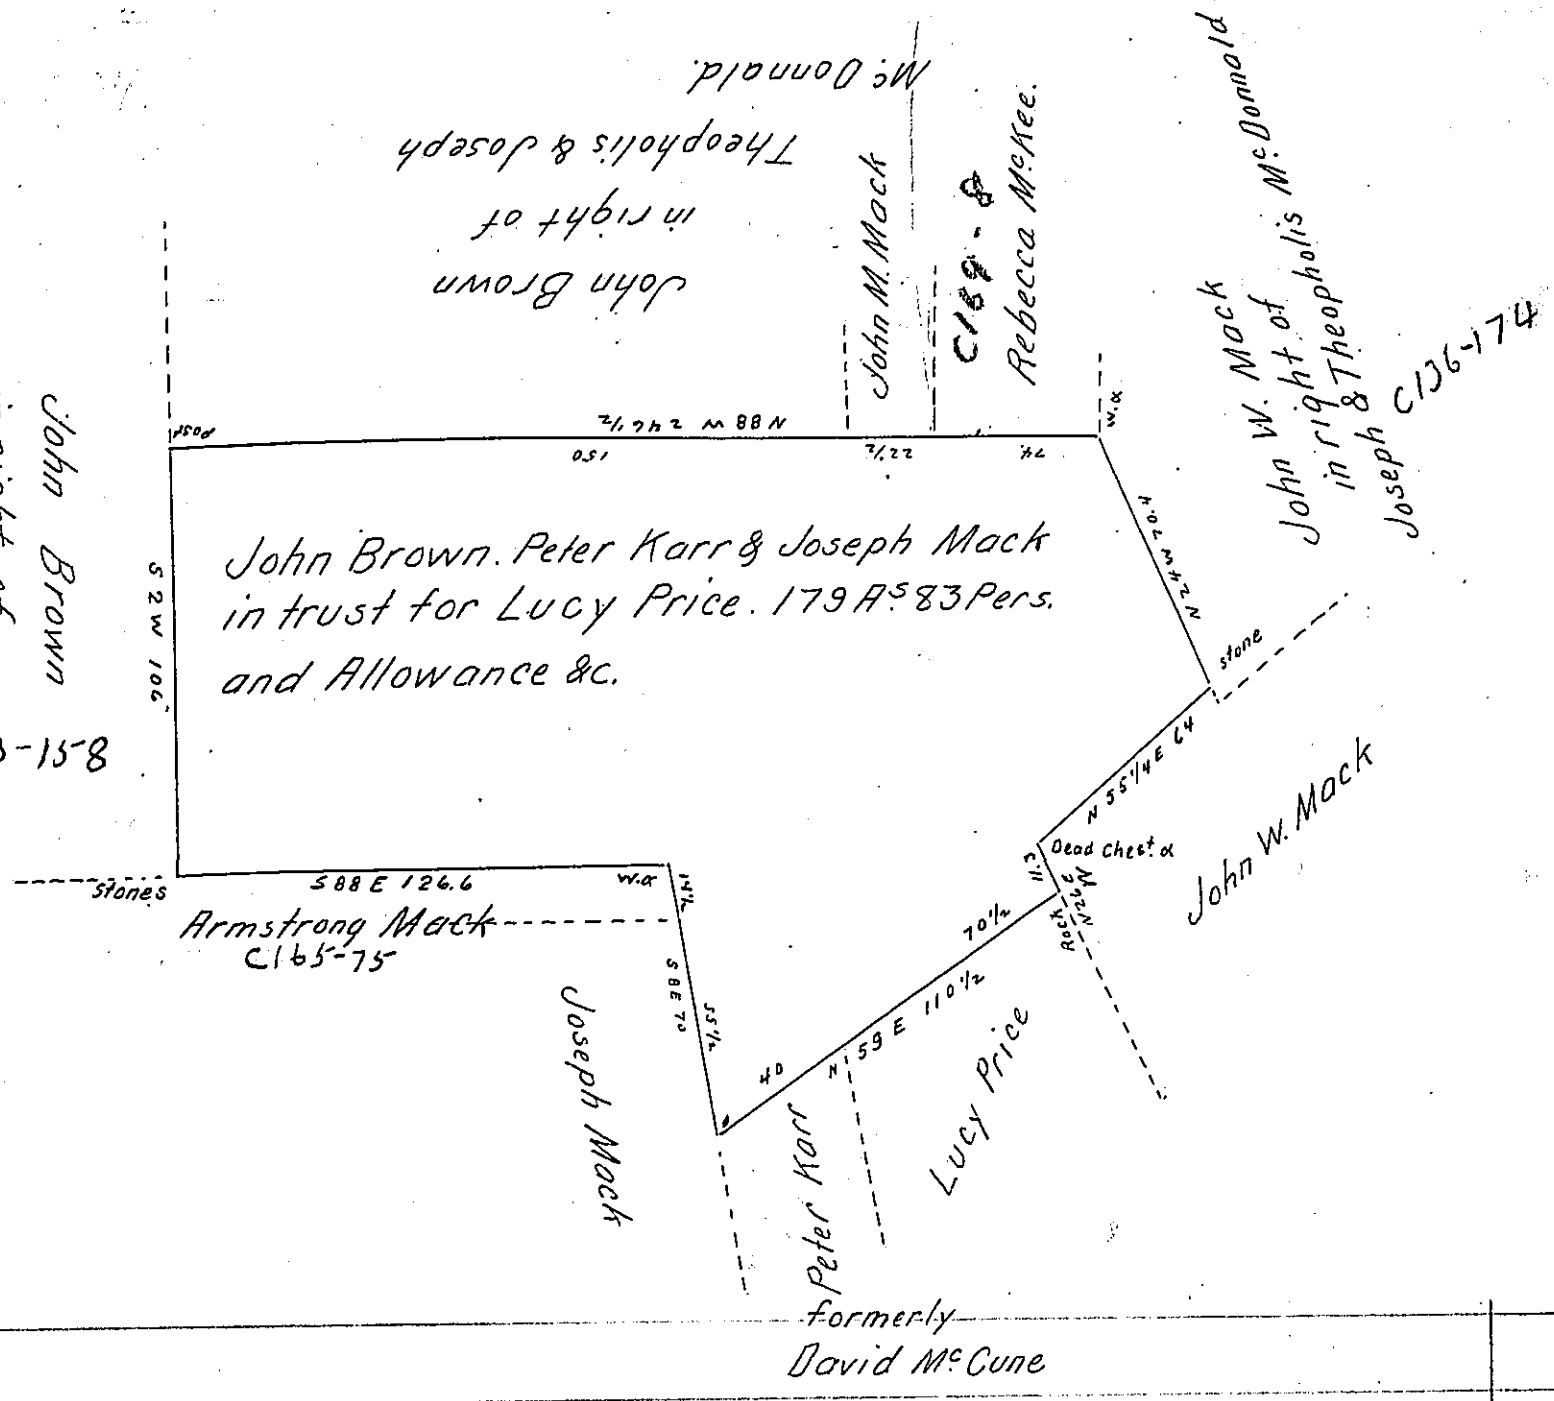

Draft of a tract of land Containing One hundred and Seventy nine Acres and Eighty three perches and allowance of Six per Cent for Roads &c. Situated in West Wheatfield Township Indiana County. Surveyed to John Brown, Peter Karr and Joseph Mack who is trustee for Lucy Price the 28th day of June A.D. 1870. In pursuance of a Warrant granted to Archibald Johnston who is now Deceased dated the 20th day of February A.D. 1830.

To J.M. Campbell Esqr. Surveyor General } Thompson McCrea. C.S.

IN TESTIMONY that the above is a copy of the original remaining on file in the Department of Internal Affairs of Pennsylvania, made conformably to an Act of Assembly approved the 16th day of February, 1833, I have hereunto set my Hand and caused the Seal of said Department to be affixed at Harrisburg, this eighteenth day of April 1905.

Isaac D. Barnes

Secretary of Internal Affairs.