FORM No. I.

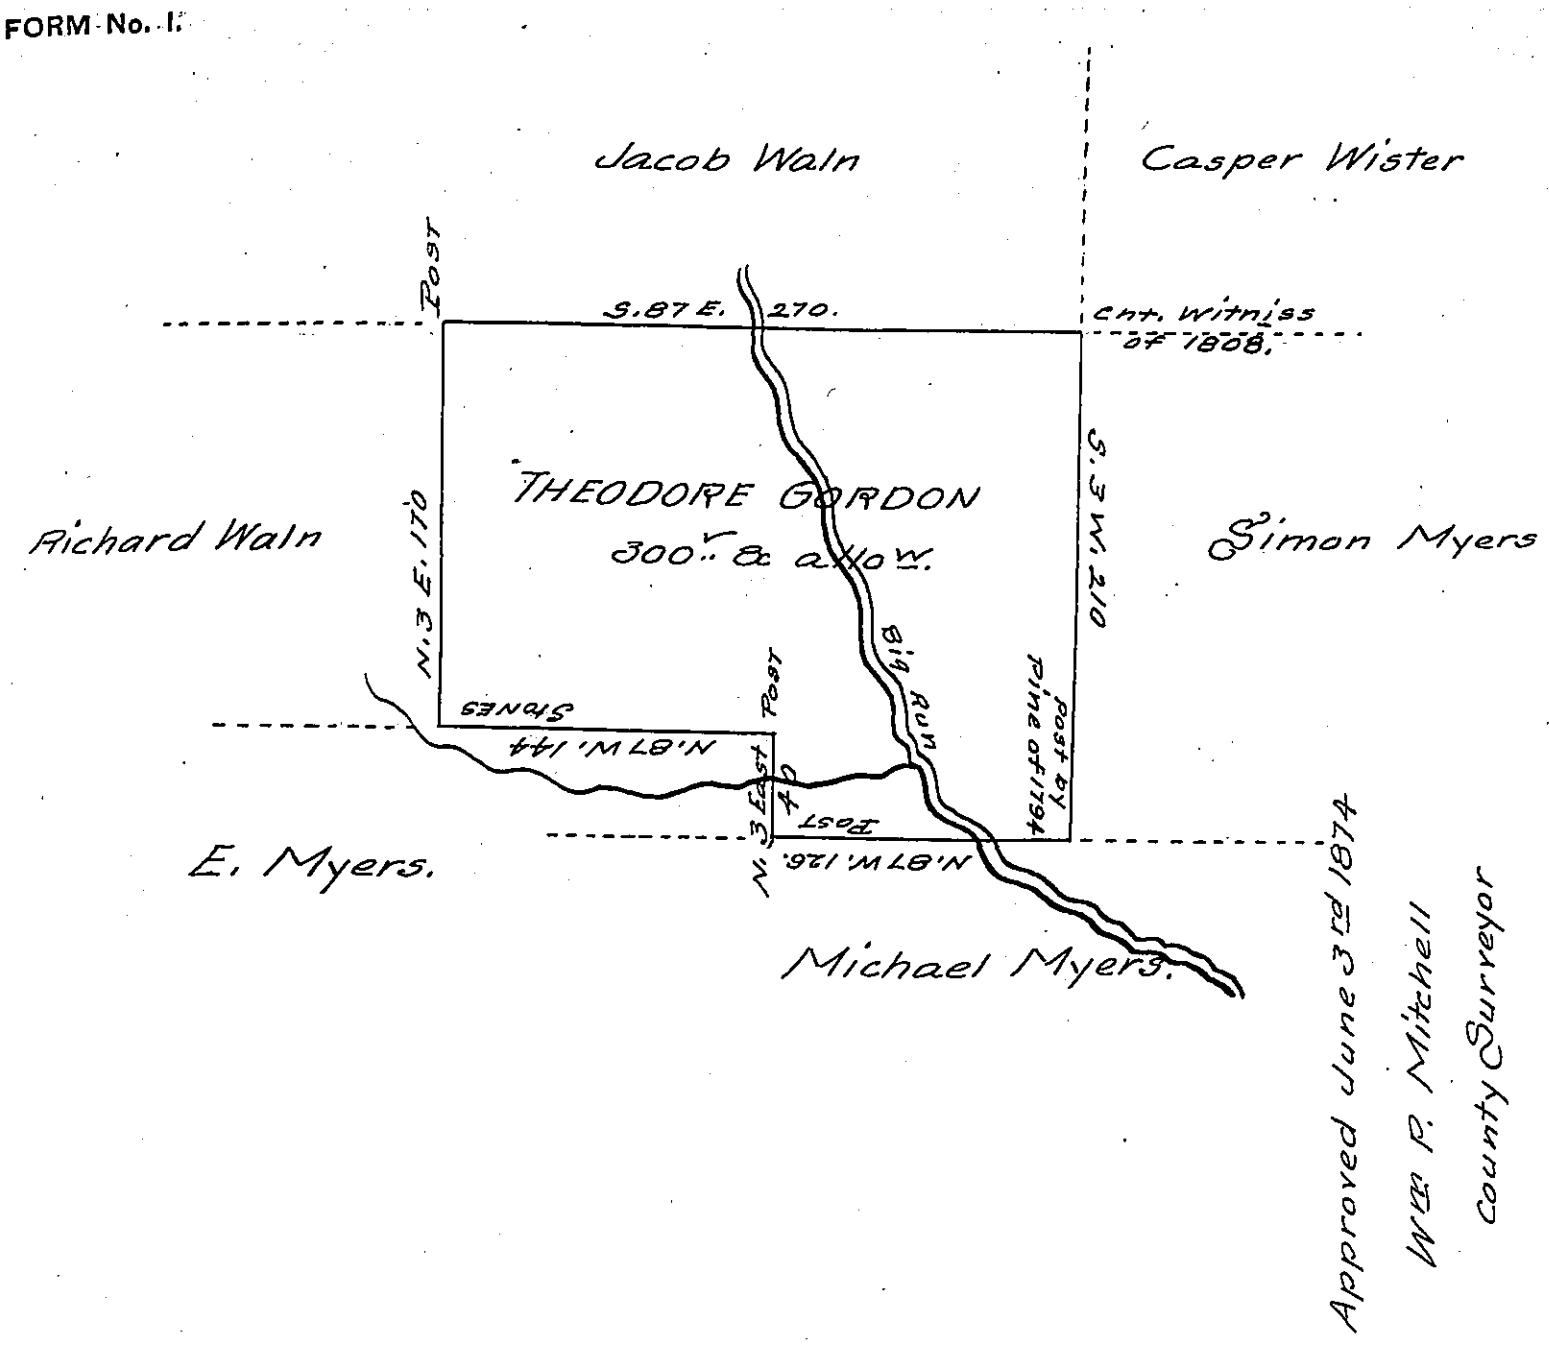

Approved June 3rd 1874
Wm P. Mitchell
County Surveyor

DRAFT of a tract of land situate in Curtin Township Centre County containing three hundred Acres and allowances of Six Per. Cent for roads &c. Surveyed on the 18th day of April A.D. 1874 in pursuance of a Warrant granted to Theodore Gordon bearing date the 21st March A.D. 1874

Jas. Devling,
for Wm P. Mitchell.
County Surveyor.

To Robert B. Beath
Surveyor General.

IN TESTIMONY that the above is a copy of the original remaining on file in the Department of Internal Affairs of Pennsylvania, made conformably to an Act of Assembly approved the 16th day of February, 1833, I have hereunto set my Hand and caused the Seal of said Department to be affixed at Harrisburg, this Sixth *day of* February *1905*

Isaac B. Brown
Secretary of Internal Affairs.