FORM No. I.

1535

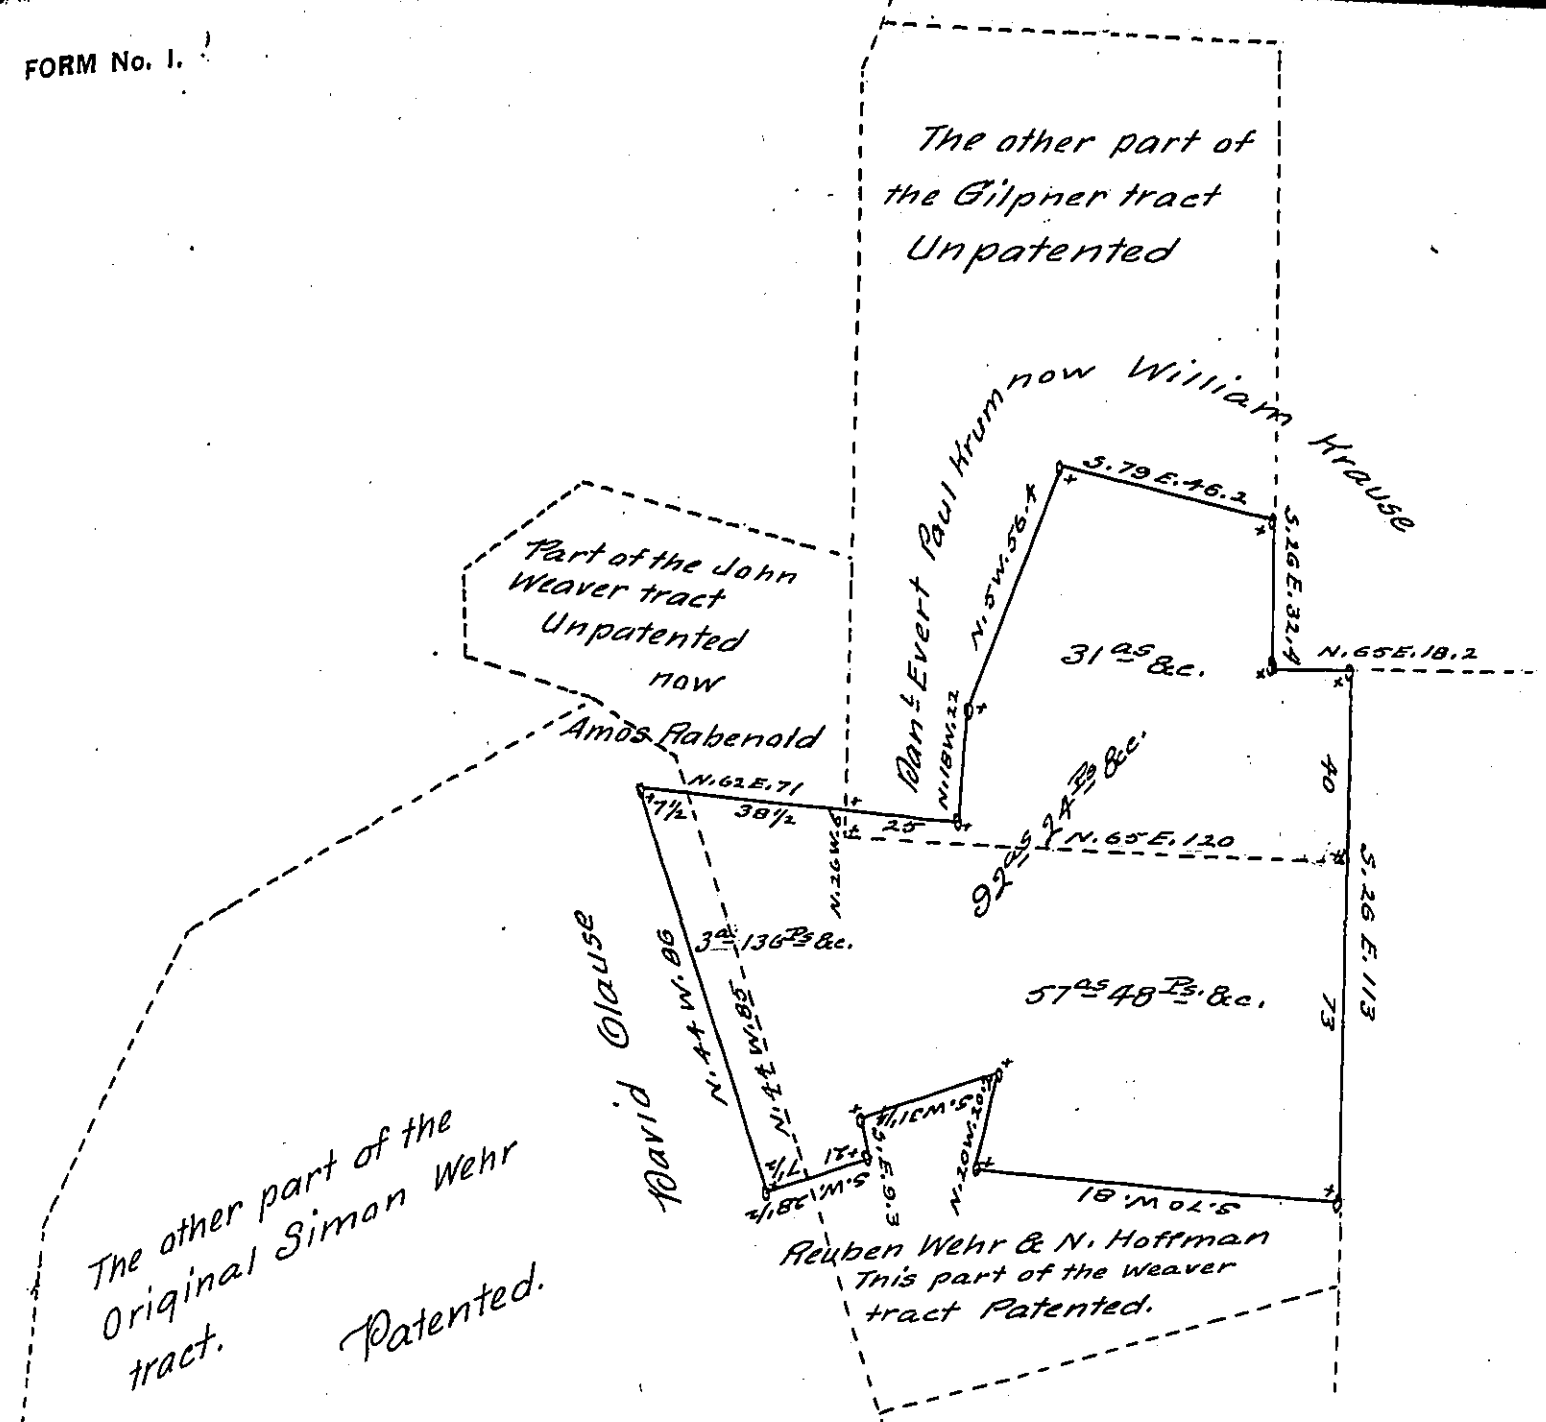

31 as &c allowance Part of 97 as 156 Ps &c on Wt 28th Nov. 1763 to Francis Gilpner.

57 as 48 Ps &c. Part of 103 as 45 Ps &c. on Wt 22d Sept. A.D. 1748 to John Weaver.

3 as 136 Ps &c. Part of 161 as 135 Ps &c. on Wt 13th Oct. A.D. 1753 to Simon Wehr.

92 as 24 Ps &c. Situate in Heidelberg township, Lehigh County, Surveyed for Paul Krum, Samuel Miller and William Krause the 11th day of Feb'y A.D. 1873, being parts of three larger tracts originally Surveyed as above represented, To be embraced in one Patent

To R. B. Beath Esq. Surveyor General.

Geo. Blank C.S.

IN TESTIMONY that the above is a copy of the original remaining on file in the Department of Internal Affairs of Pennsylvania, made conformably to an Act of Assembly approved the 16th day of February, 1833, I have hereunto set my Hand and caused the Seal of said Department to be affixed at Harrisburg, this Eighth day of March 1905.

Isaac B. Brown

Secretary of Internal Affairs.