FORM No. 1.

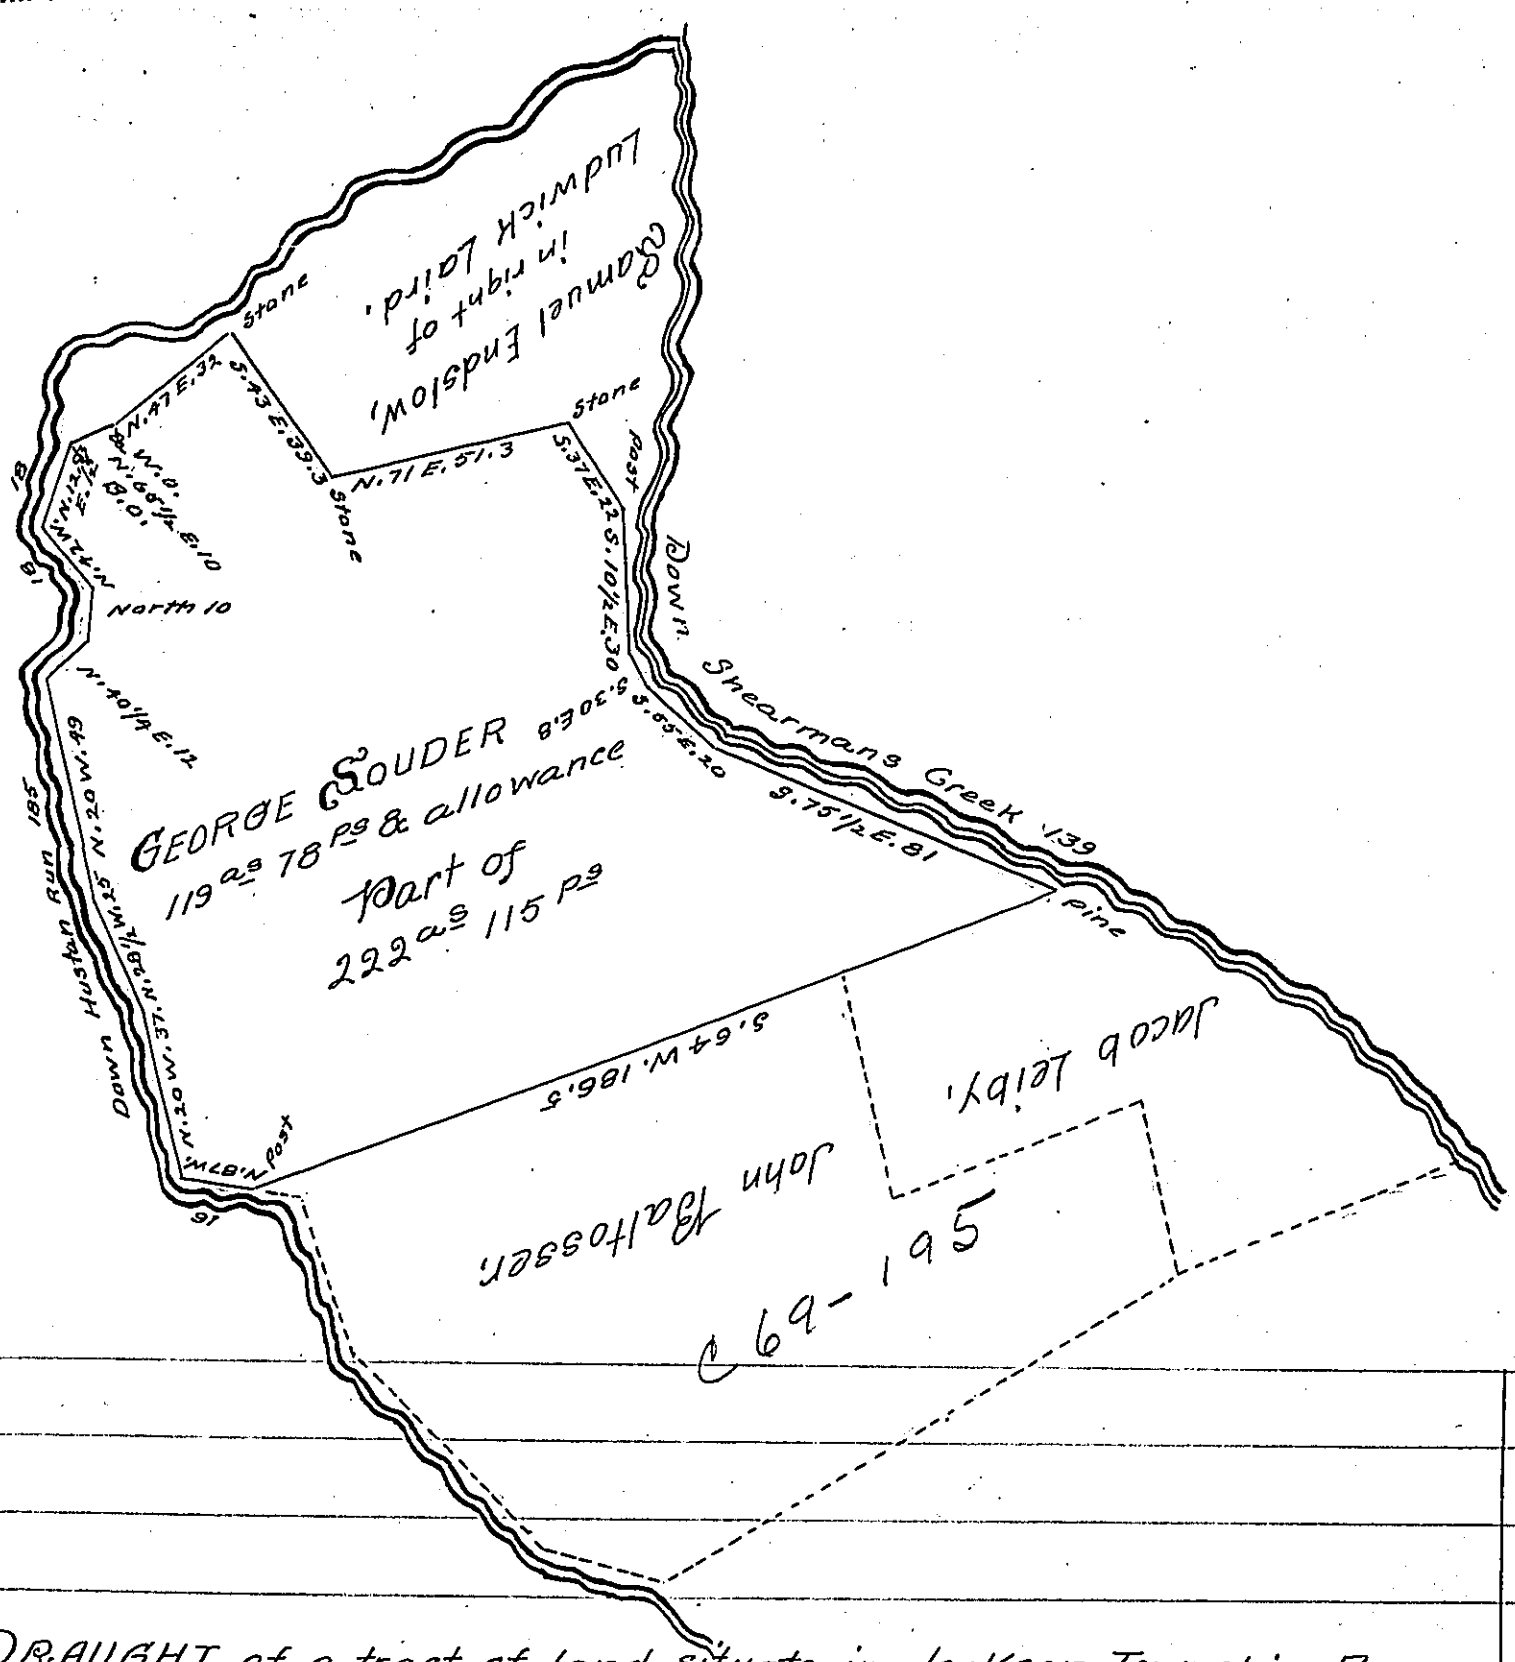

DRAUGHT of a tract of land situate in Jackson Township Perry County Containing 119 as 78 perches and allowance of Six per cent for roads &c. being part of 222 as 115 perches Surveyed 28th of November 1815, In pursuance of a warrant granted to Thomas Hamilton dated the 30th September 1765, Surveyed the above January 15th 1853, for Patenting for George Souder.

James Woods C.S.

To J. Porter Brawley, Surveyor General of Pennsylvania.

IN TESTIMONY that the above is a copy of the original remaining on file in the Department of Internal Affairs of Pennsylvania, made conformably to an Act of Assembly approved the 16th day of February, 1833, I have hereunto set my Hand and caused the Seal of said Department to be affixed at Harrisburg, this Twenty-eighth *day of* March *1905.*

Isaac B. Benson

Secretary of Internal Affairs.