FORM No. 1.

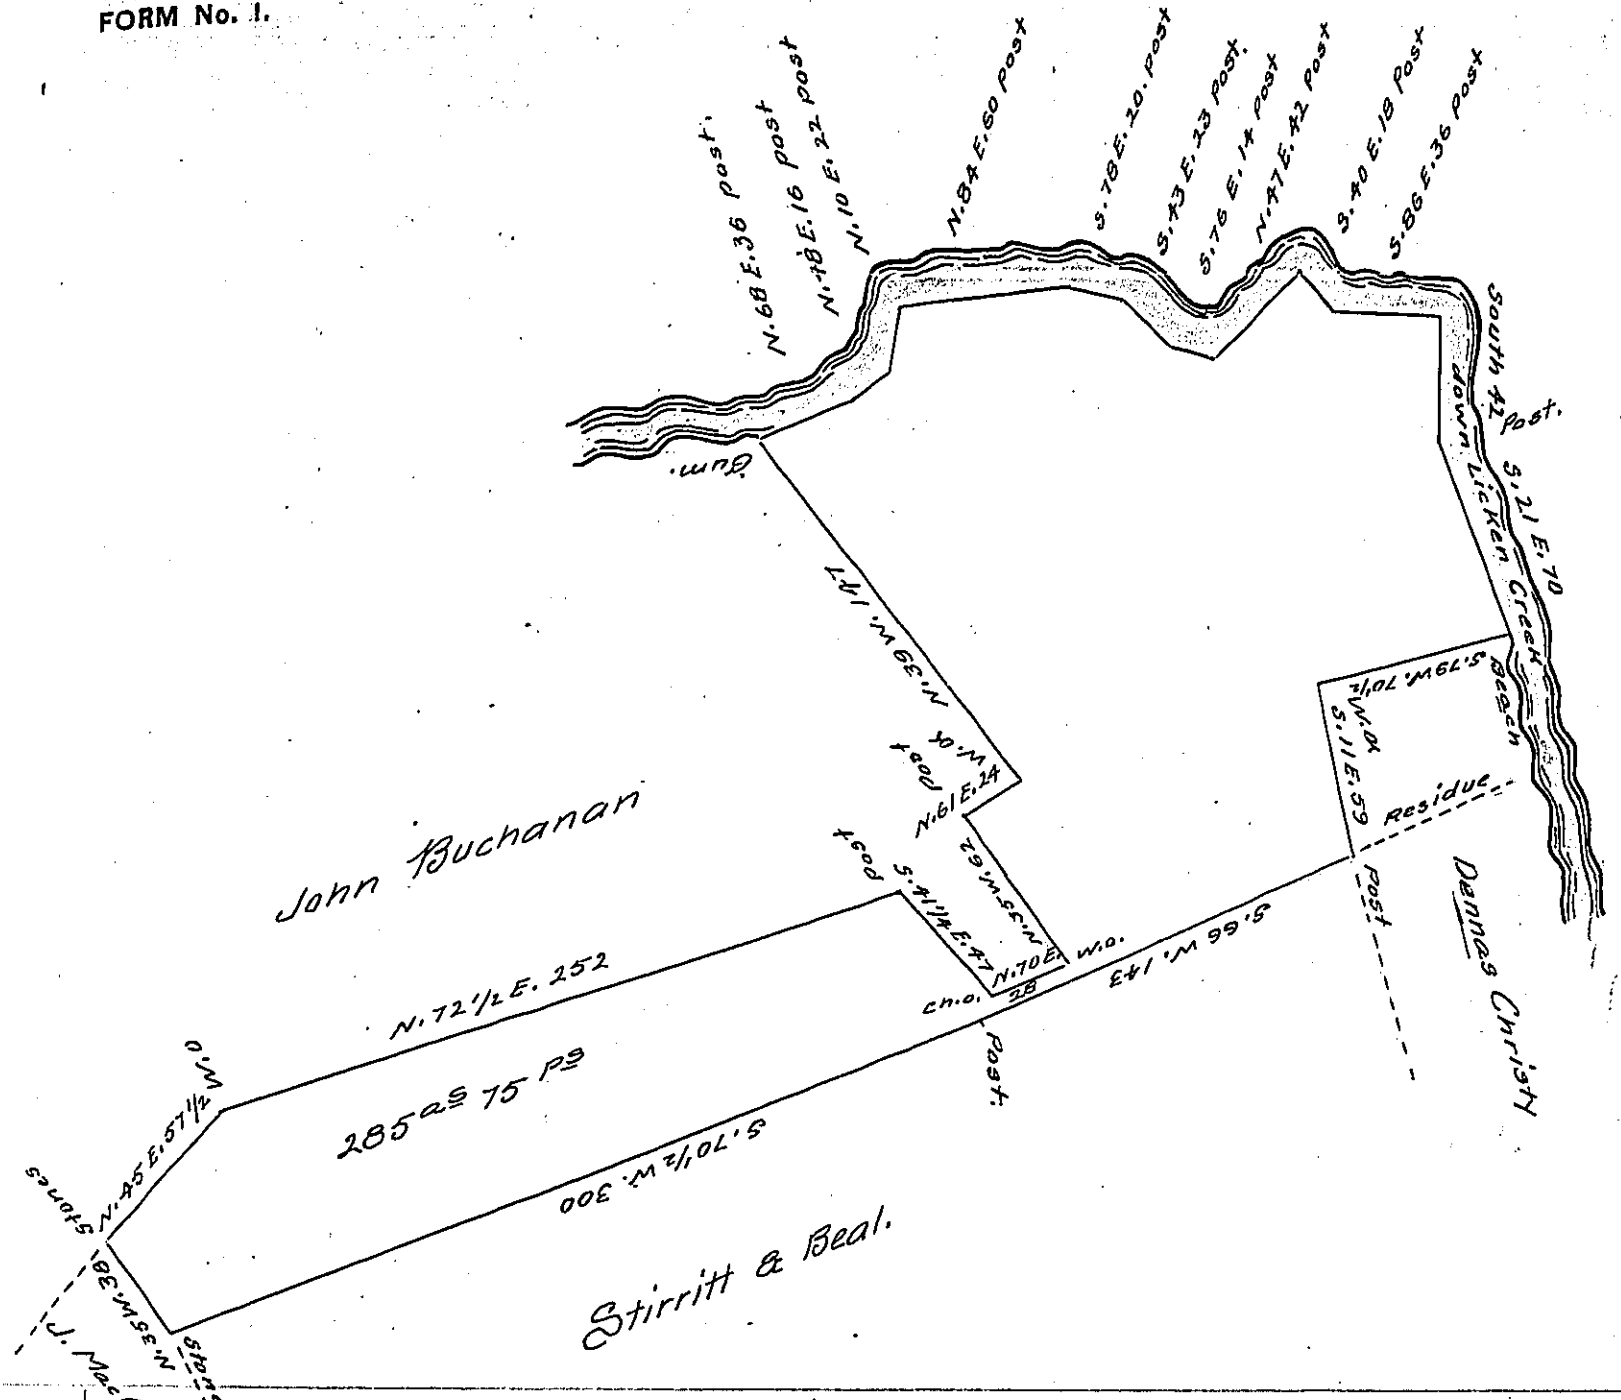

DRAUGHT of Taw hundred and Eighty five acres and Seventy five perches of Land with six pr. Cent for Roads &c. Situate in Millford Township Juniata County Being part of a tract appears to have Been Surveyed July the 29th 1767 in pursuance of an application granted to William Irvin dated March the 30th 1767, No 3261.

On the 15th day of August 1806 an addition was made to the above Survey in persuance of an order granted By the Board of Property dated August the 5th 1800 in favor of Hough Hardy By virtue of the aforesaid application in name of William Irvin Laid of May the 6th 1852 for Christoffer Hardy

Conrad Markle, C.S.

To J. Porter Brawley Esq.

Surveyor General of Penn.

IN TESTIMONY that the above is a copy of the original remaining on file in the Department of Internal Affairs of Pennsylvania, made conformably to an Act of Assembly approved the 16th day of February, 1833, I have hereunto set my Hand and caused the Seal of said Department to be affixed at Harrisburg, this Twenty-eighth *day of* March *1905.*

Secretary of Internal Affairs.