FORM No. 1.

208

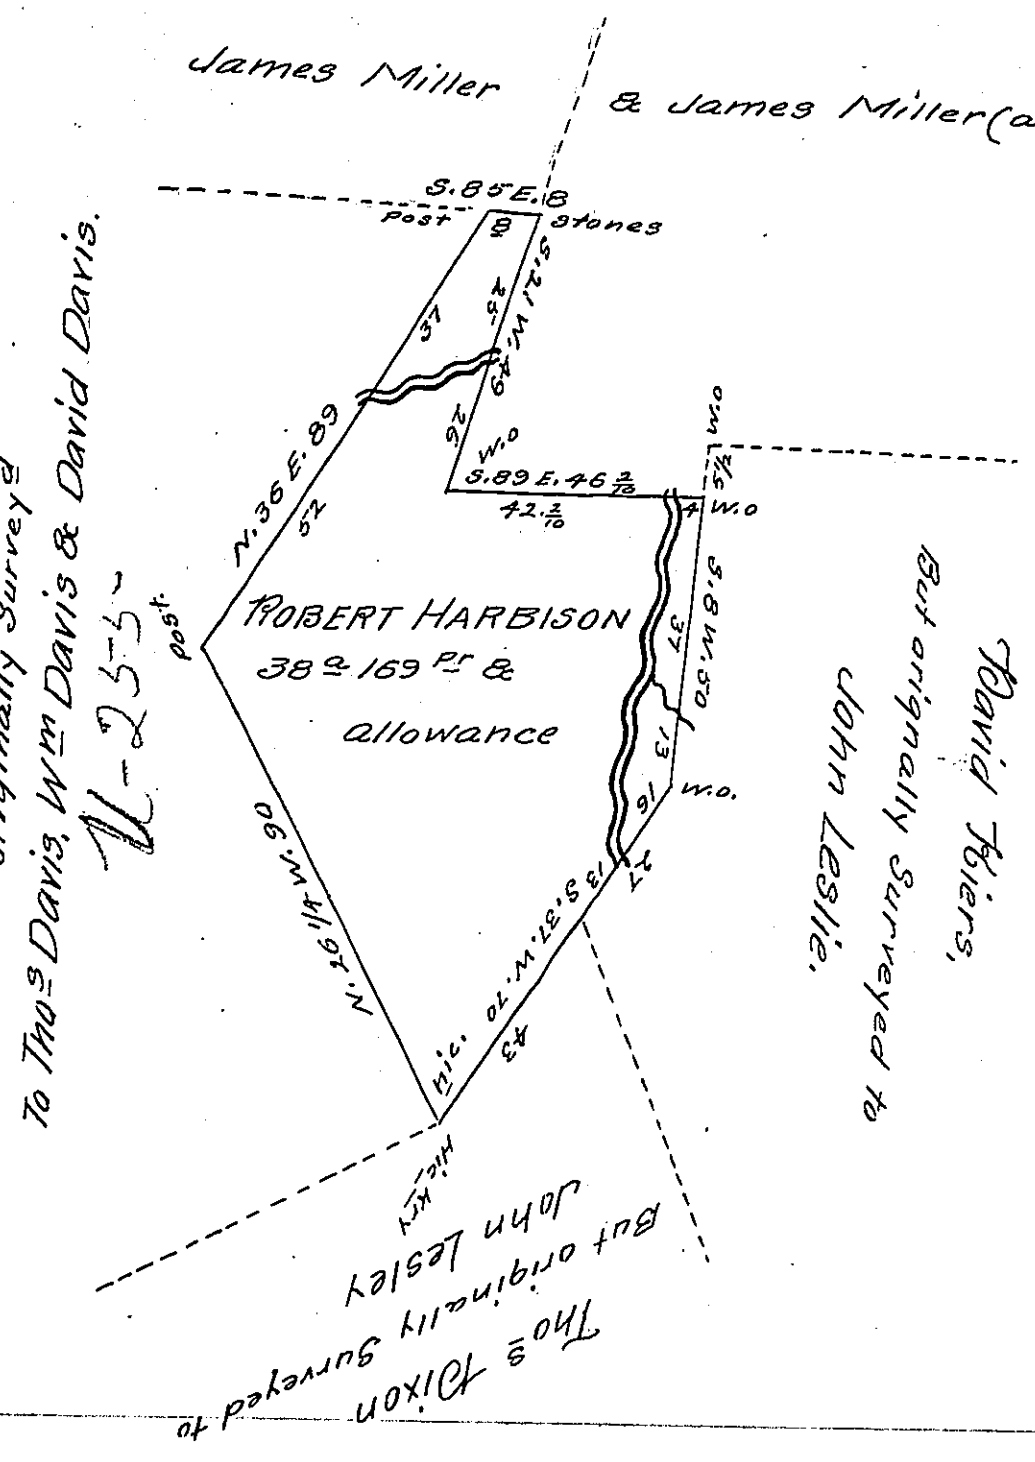


SURVEYED to Robert Harbison the 5th day of April A.D. 1843 the above described tract of land Containing thirty eight acres and one hundred and forty nine perches and allowance of six per Cent, situate in Young township, Indiana County, adjoining lands of James Miller, David Kiers, Thos Dixon and Thos McGaughy — By warrant of the 13th day of March A.D. 1843

Robert McGee, D.S.

To Jacob Sallade Esqr.

Surveyor General of Pa.

N.B. There is an improvement on the above described tract of from five to ten acres of land Cleared and a Cabin house abandoned or evacuated, I also understood that the

IN TESTIMONY that the above is a copy of the original remaining on file in the Department of Internal Affairs of Pennsylvania, made conformably to an Act of Assembly approved the 16th day of February, 1833, I have hereunto set my Hand and caused the Seal of said Department to be affixed at Harrisburg, this Twenty-eighth day of March 1905.

Isaac D Barnes

Secretary of Internal Affairs.