FORM No. I.



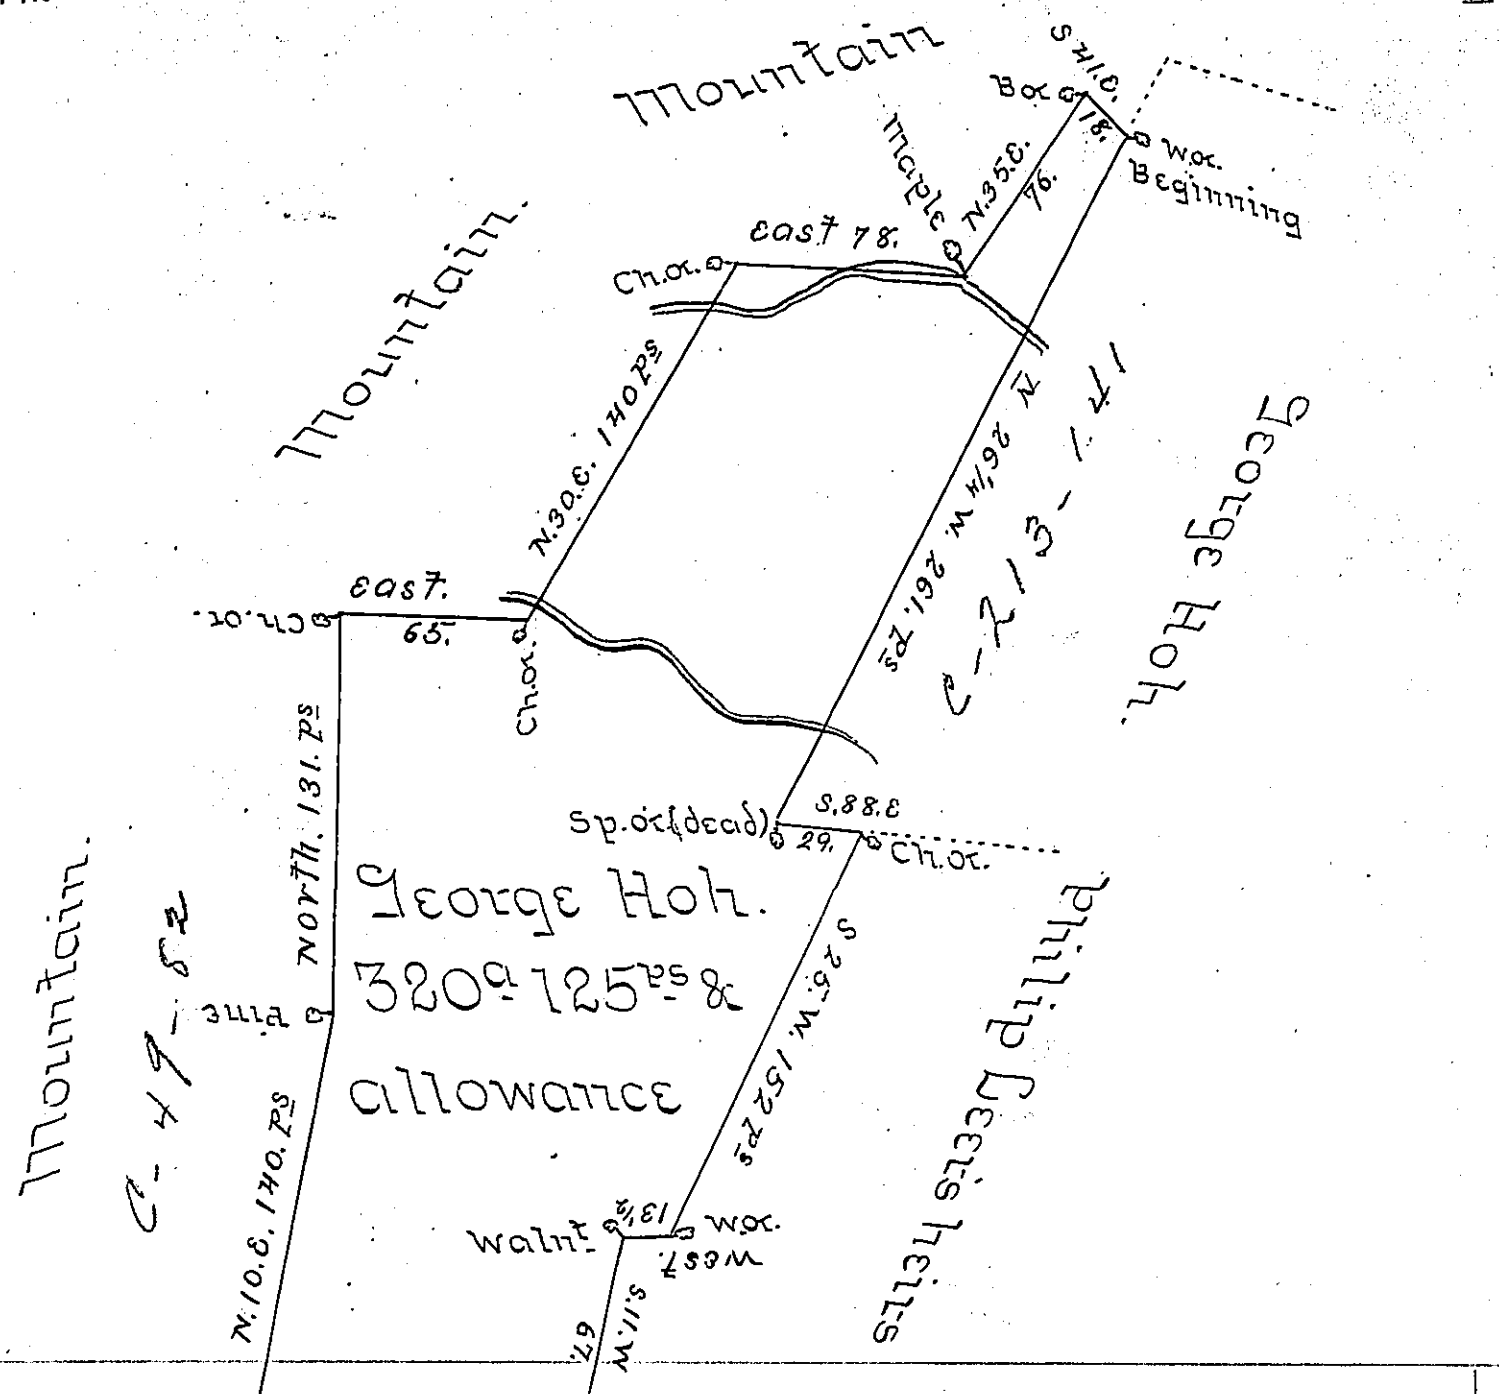


The above described Tract of Land situate in Montgomery Township Franklin County containing Three hundred & Twenty acres one hundred and twenty five perches and allowance of six P.Cent for Roads; was Surveyed the 20th day of October 1807 In pursuance of a Warrant granted to George Hoh, bearing date the 2nd day of October 1807.

Pr Tho. Kirby. D.S.

To Samuel Cochran Esqr — Surveyor Genl of Pennsylvania

*IN TESTIMONY that the above is a copy of the original remaining on file in the Department of Internal Affairs of Pennsylvania, made conformably to an Act of Assembly approved the 16th day of February, 1833, I have hereunto set my Hand and caused the Seal of said Department to be affixed at Harrisburg, this twenty seventh day of March 1905.*

*Secretary of Internal Affairs.*