FORM No. 1.

222

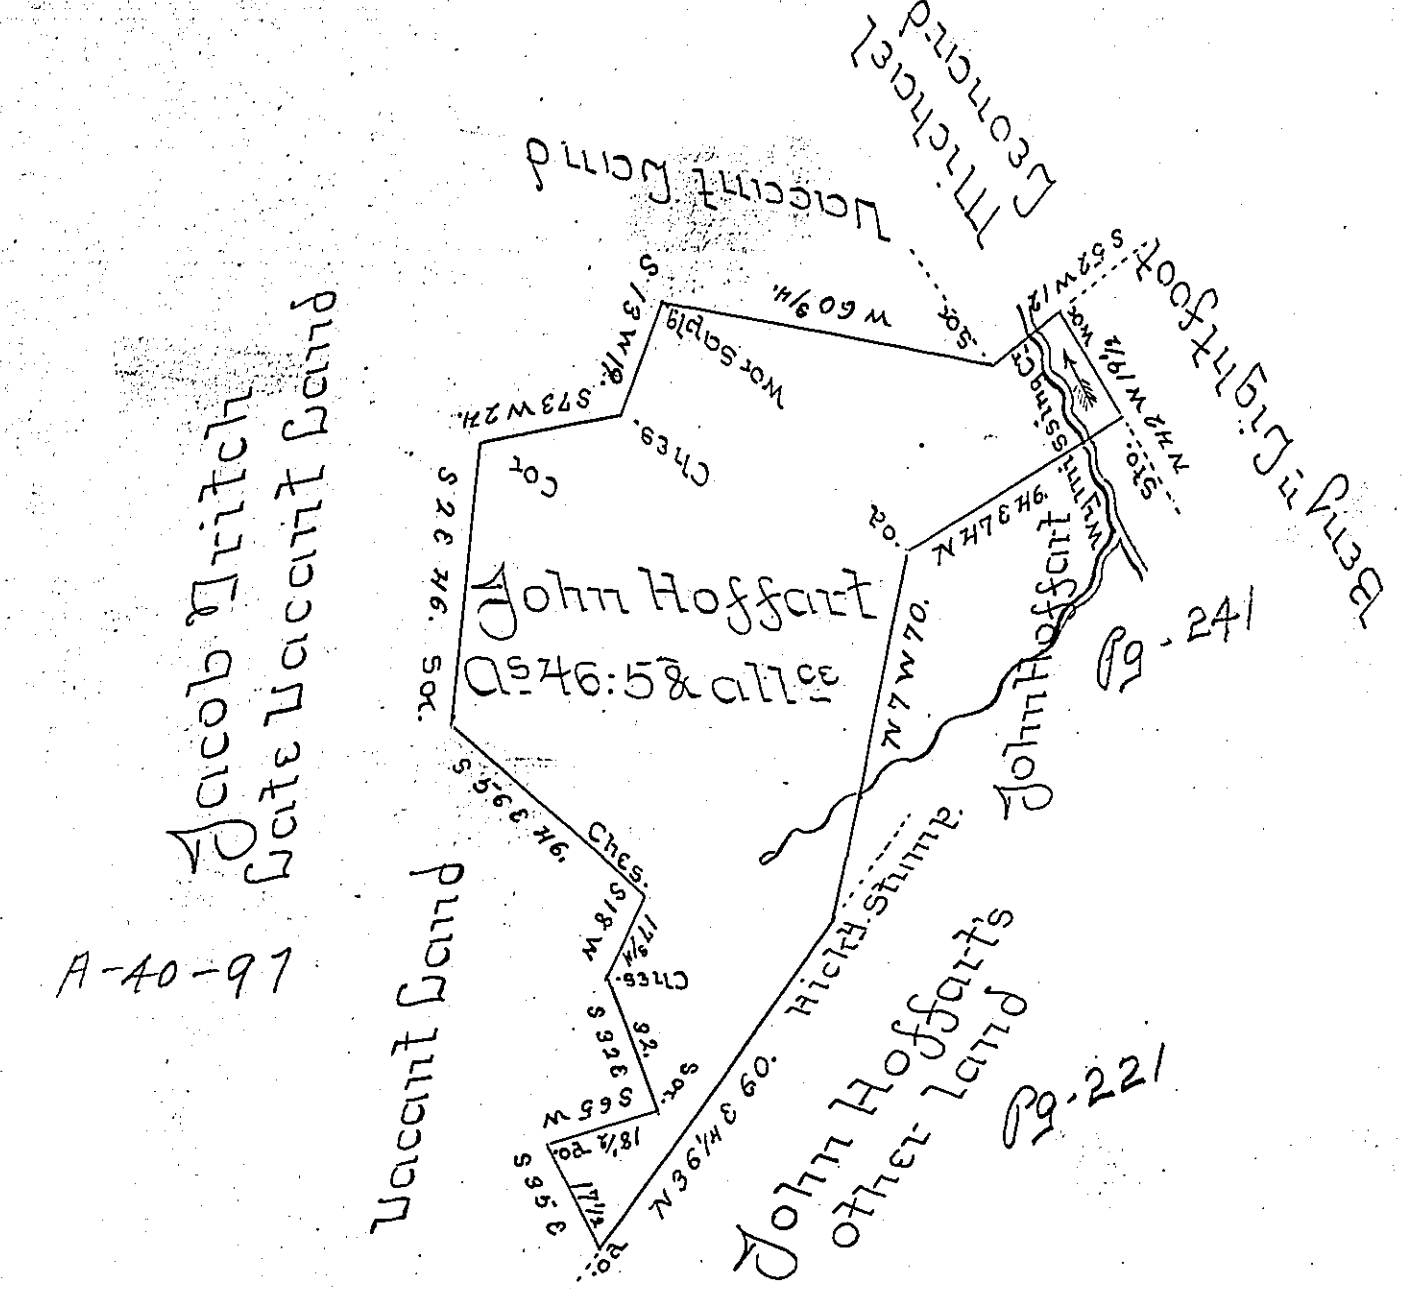

In Pursuance of a Warrant granted to John Hoffart dated the 6th day of January 1756 Surveyd to him the 17th of May 1757 the above described Tract of Land Situate in Cumru Township Berks County Containing forty six acres five perches & allowa of 6 P Cent for Roads &c.

(Signed) And. Lytle D.S.

The above is a true Copy taken from the original Draught Remaining in the Deputy Surveyor's Office. Copied January 29-1805. ~

To Samuel Cochran Esqr } Henry M Richards D.S.
Surveyor General ~ }

IN TESTIMONY that the above is a copy of the original remaining on file in the Department of Internal Affairs of Pennsylvania, made conformably to an Act of Assembly approved the 16th day of February, 1833, I have hereunto set my Hand and caused the Seal of said Department to be affixed at Harrisburg, this twenty seventh day of March 1905.

Secretary of Internal Affairs.