FORM No. I.

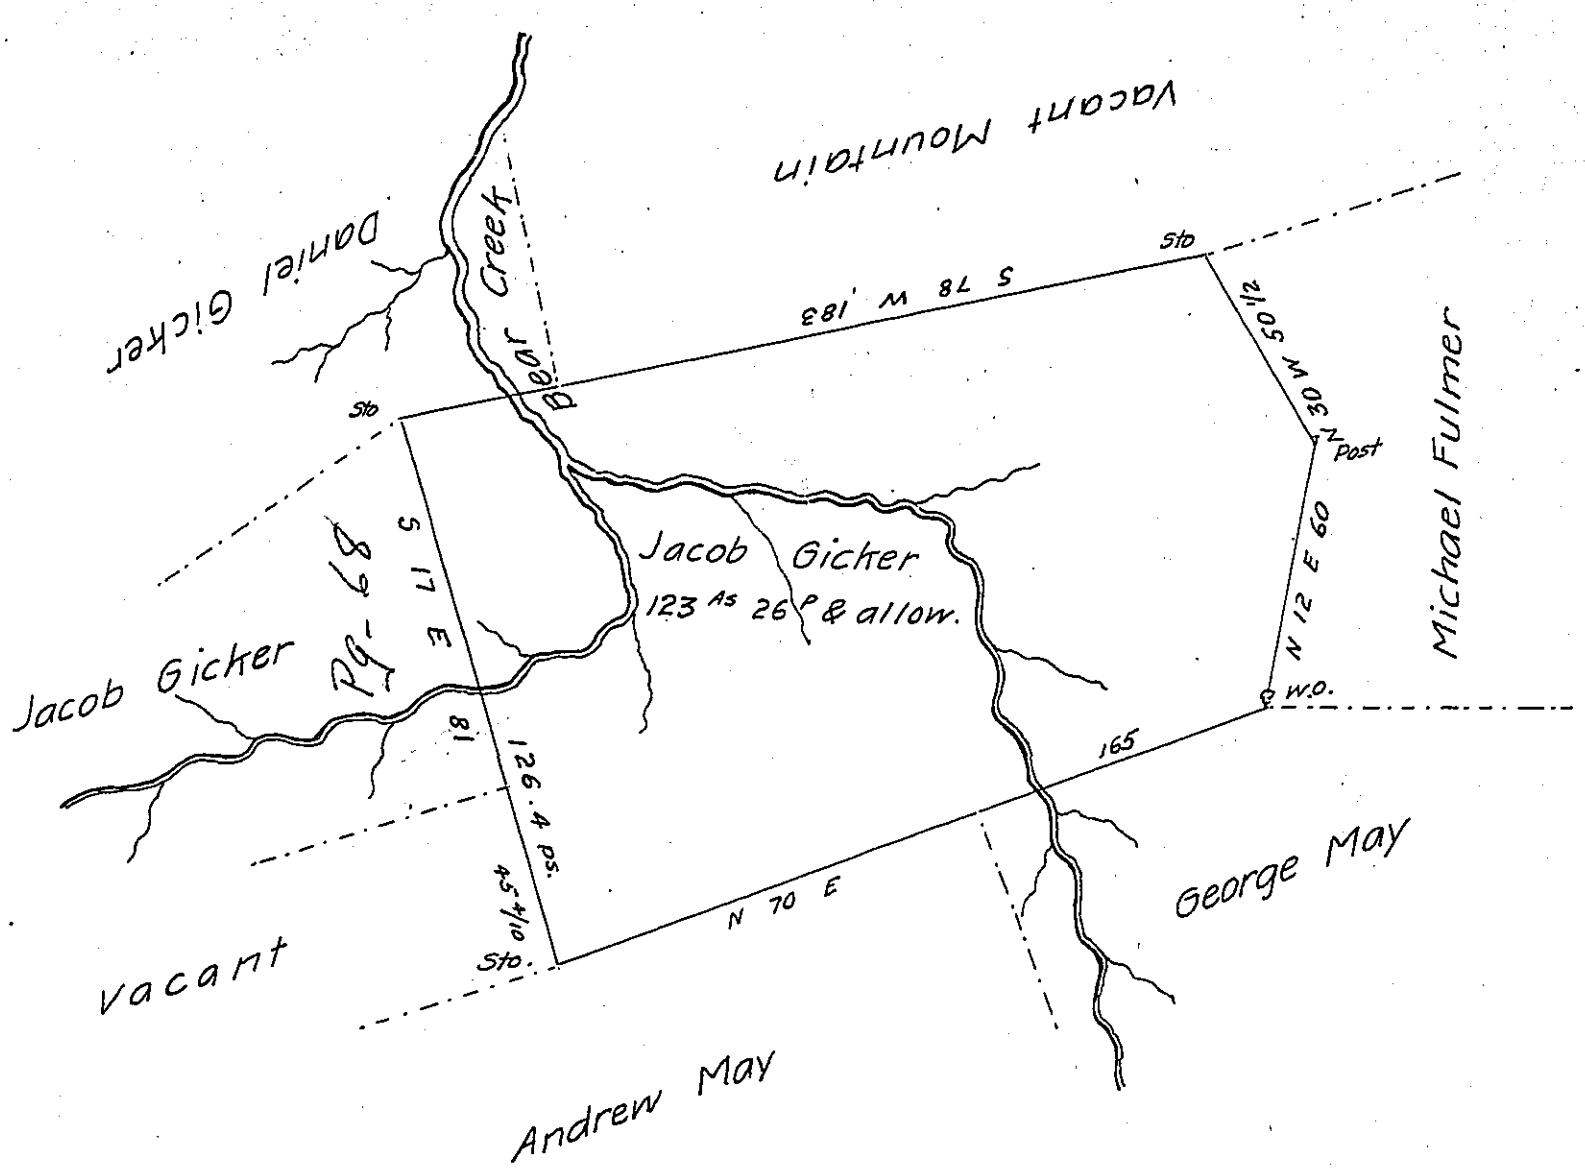

Situate in Obl. nheim Township Schuylkill County Containing 123 As 26 Pr & Allowance of six per cent for Roads & Surveyed on the 12th of September A.D. 1828 by virtue of a Warrant granted to Jacob Gicker (for 100 As) dated the 8th of Febr A.D. 1775

By Geo. Rahm

To the Honble the

Board of Property

It appears from the line trees on the ground that the above tract was once surveyed in the year 1790 but there is no draught shewing either this survey or any other except on Fulmers side there the line is older.

Present Owners – Michael Heny & Jacob Gerber who reside on it.

Actual Survey

IN TESTIMONY that the above is a copy of the original remaining on file in the Department of Internal Affairs of Pennsylvania, made conformably to an Act of Assembly approved the 16th day of February, 1833, I have hereunto set my Hand and caused the Seal of said Department to be affixed at Harrisburg,

this twenty fourth day of January 1905

Isaac N. Ramsey

Secretary of Internal Affairs.