FORM No. I.

290

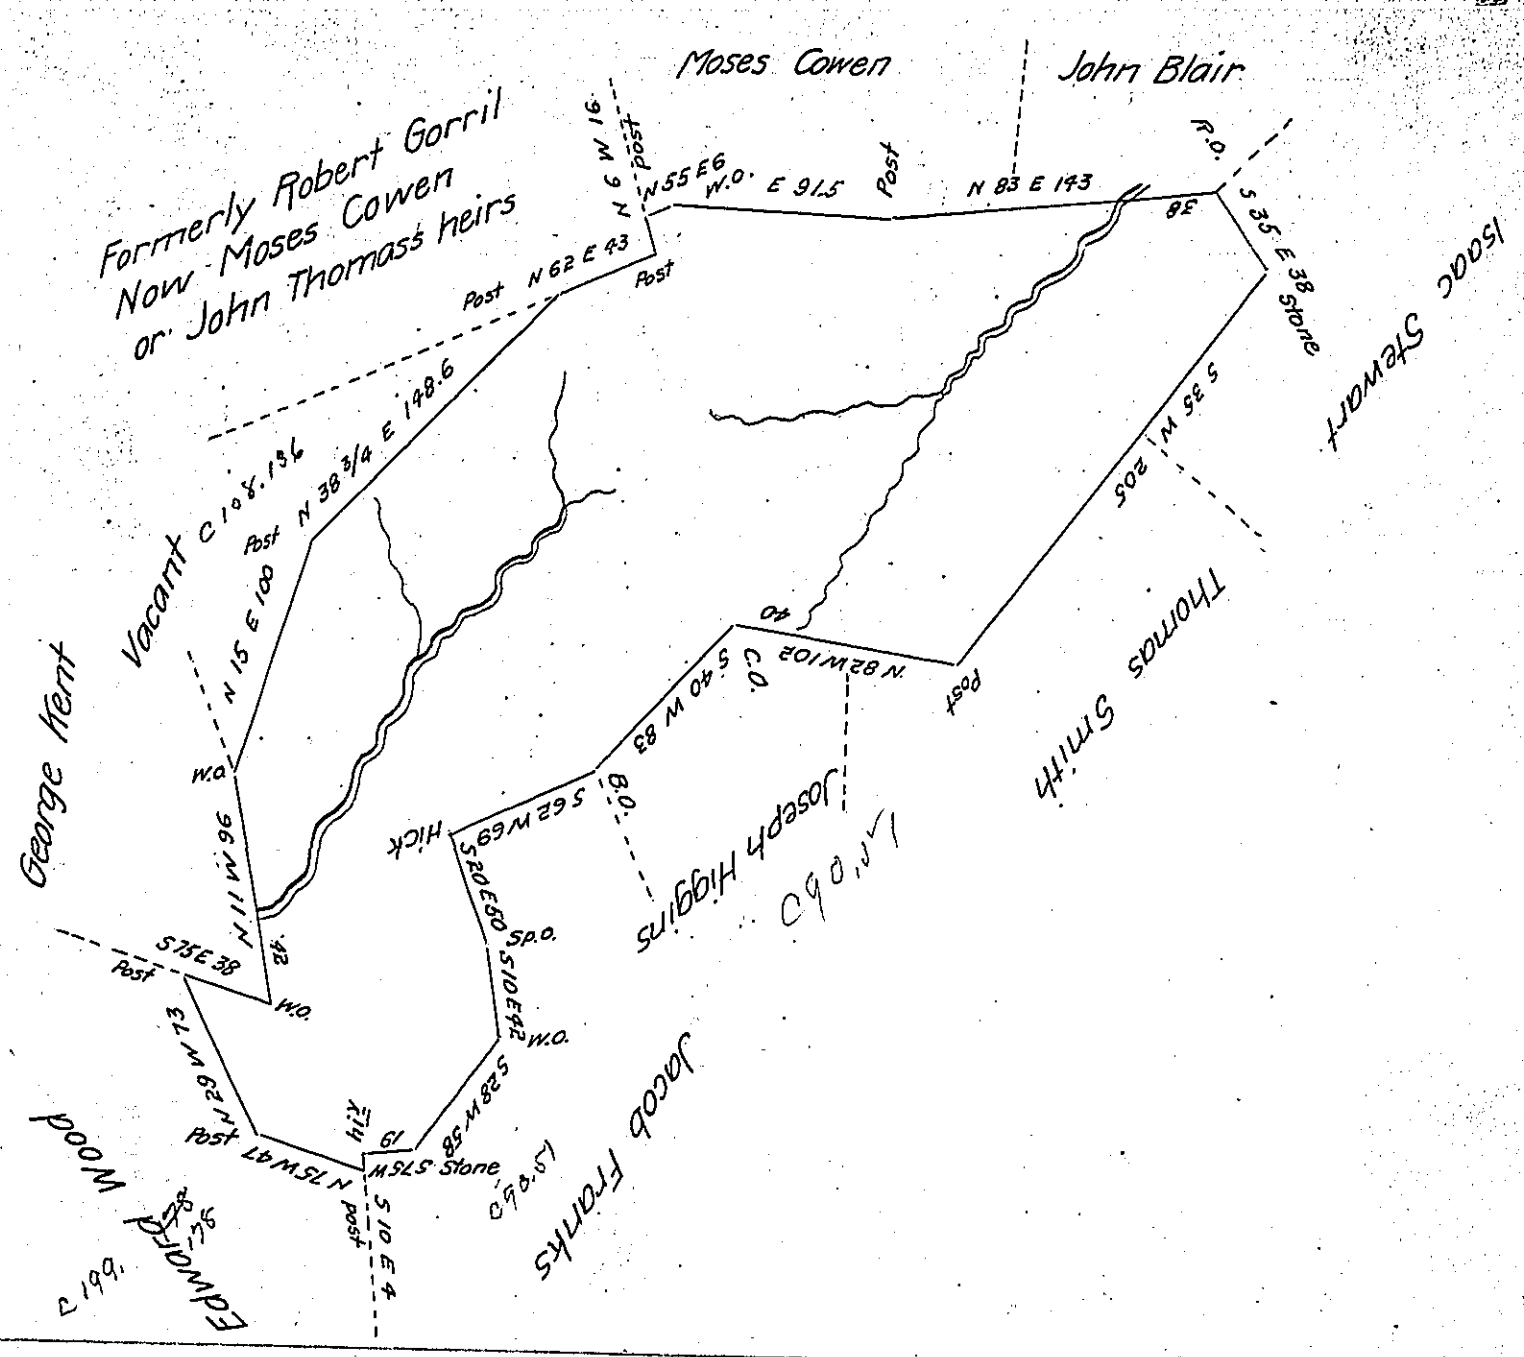

Surveyed the 2nd day of May 1833 in pursuance of a Warrant granted Daniel Hollis bearing date the 22nd day of March 1796 containing 440 acres and allowance of six per cent for roads &c. Situate in Franklin township in the County of Greene

John Fordyce D.S.

To Jacob Spangler Esquire

Surveyor General of Pennsylvania

Land steep dont close exactly

N.B. there are two actual resident settlements on the above survey one of which has been made and continued for more than thirty years

IN TESTIMONY that the above is a copy of the original remaining on file in the Department of Internal Affairs of Pennsylvania, made conformably to an Act of Assembly approved the 16th day of February, 1833, I have hereunto set my Hand and caused the Seal of said Department to be affixed at Harrisburg, this twelfth day of April 1905

Isaac B Brown

Secretary of Internal Affairs.