FORM No. I.

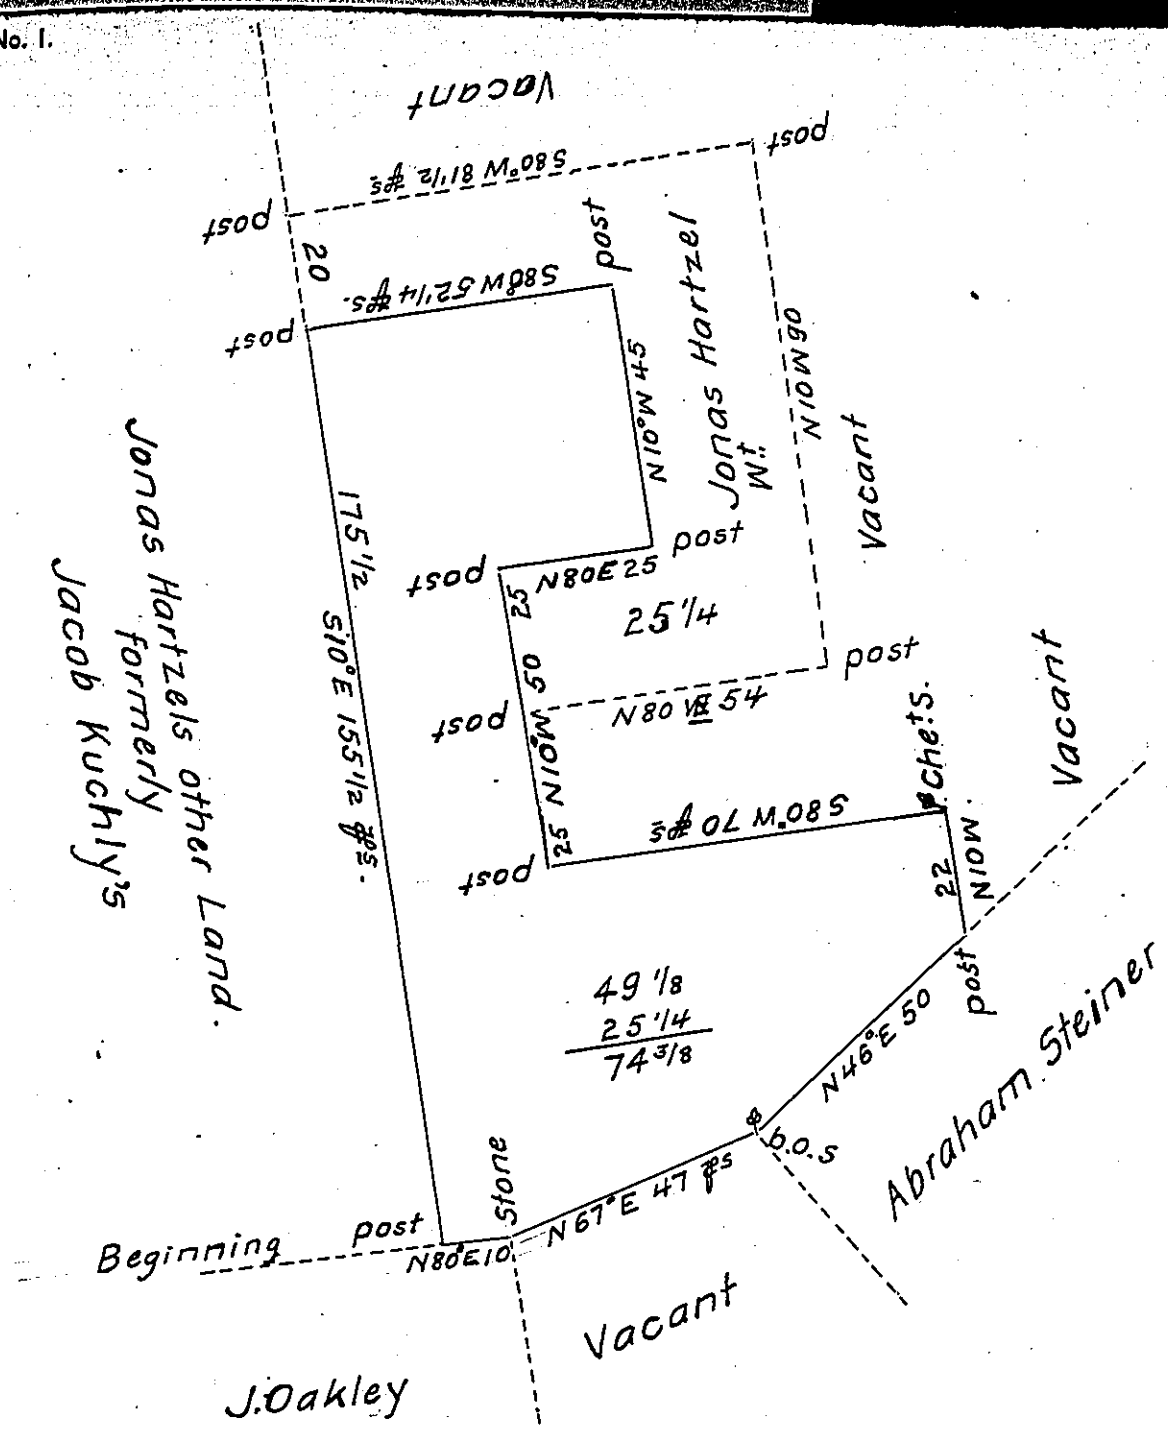

By virtue of an Application No. 2816 dated 1st Sept.r 1767 and Surveyed May ye 28th 1773 to Jacob Kuchly the above Described Tract of Land Situate in Plainfield Township Northampton County Containing Forty nine Acres and twenty five Perches and ye Allowance of Six ℔ Cent.

℔ George Palmer Assist. to
Jasper Scull late D.S.

To John Lukens Esq.r S.G.

IN TESTIMONY that the above is a copy of the original remaining on file in the Department of Internal Affairs of Pennsylvania, made conformably to an Act of Assembly approved the 16th day of February, 1833, I have hereunto set my Hand and caused the Seal of said Department to be affixed at Harrisburg, this tenth *day of* January *1905*

Isaac B. Brown

Secretary of Internal Affairs.